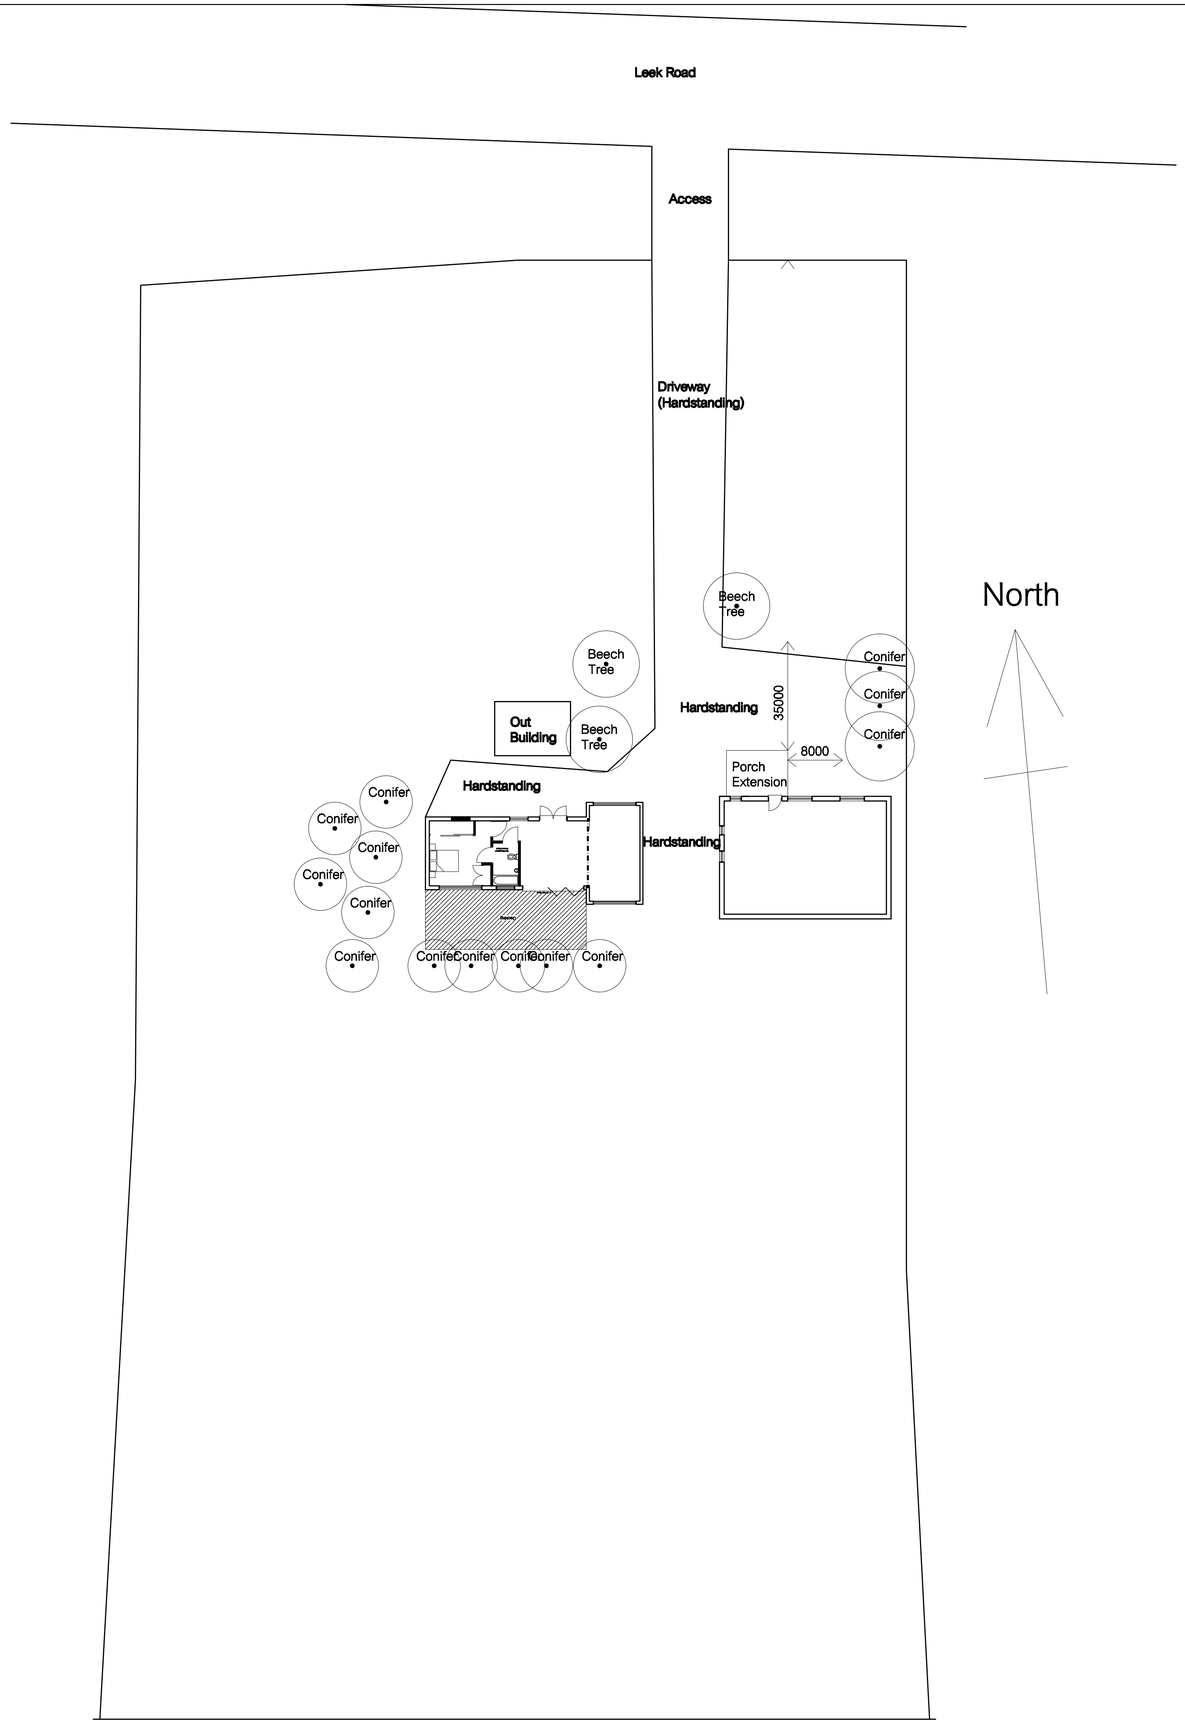

SPECIAL NOTES TO CONTRACTORS

THE CONTRACTOR IS RESPONSIBLE FOR CHECKING ALL DIMENSIONS. ANY DISCREPANCY TO BE VERIFIED WITH THE ARCHITECTS BEFORE PROCEEDING WITH THE WORKS.

ISSUE	
DATE	
Client	
C of W	
Struct. Eng.	
H & V Eng.	
Elec. Eng.	
Q.S.	
Cont Office	
Cont Site	
T.P.	
Bldg Reg.	

NOTES:

REV.	DATE	DESCRIPTION
A	21/3/18	Note removed

Yarm Architectural Design

Proposed Outbuilding Convserion
at Beechdene House
for Mr Platt
SITE LAYOUT AS PROPOSED

PLANNING DRAWING

SCALE	DATE
1:200	07.03.18
DRAWN: J.B	
REF.	
DRAWING NO. 2018/0022/0003	REV. A