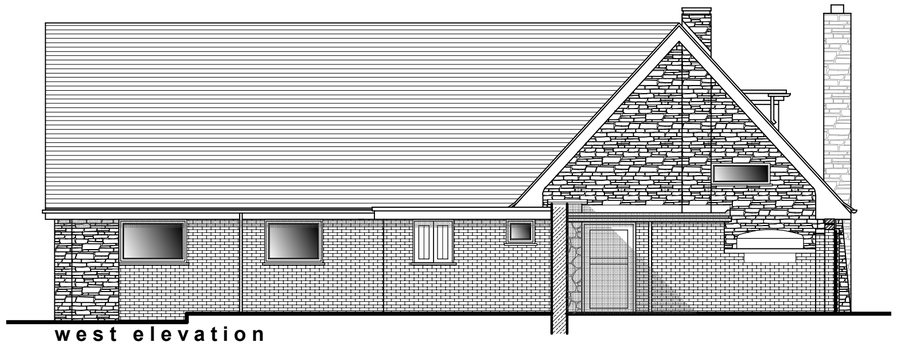

west elevation

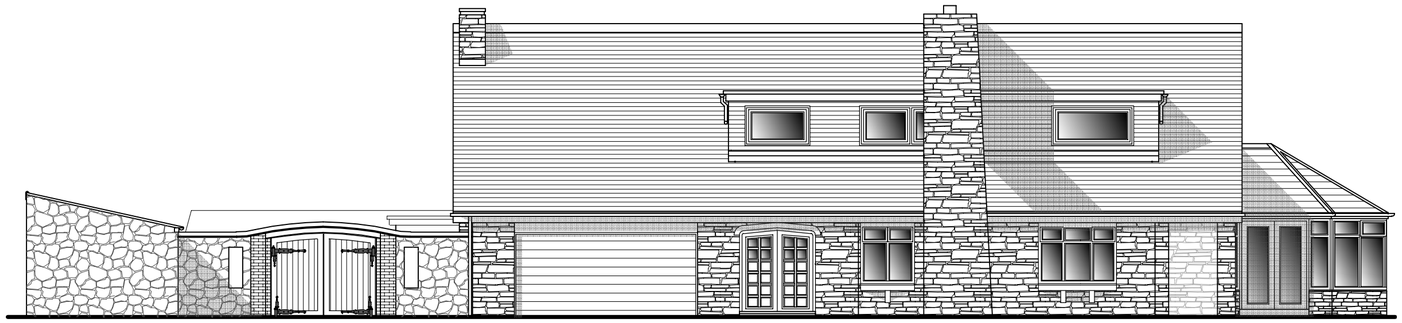

south elevation

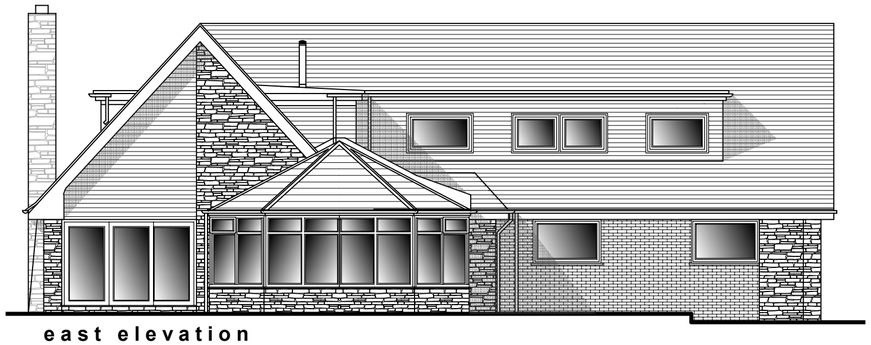

east elevation

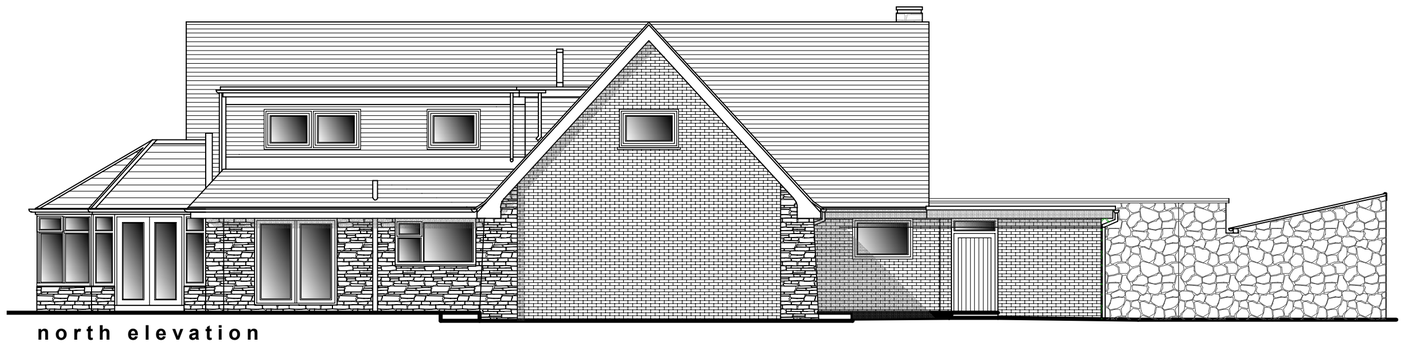

north elevation

Rev	Date	Drawn	Description
-	-	-	-

ctd architects

Clerk Bank House
Clerk Bank
LEEK
Staffordshire
ST13 5HE

t : 01538 373477
f : 01538 386503
e : info@ctdarchitects.co.uk
w : www.ctdarchitects.co.uk

ctd architects © 2018

- This drawing is copyright.
- All dimensions to be checked on site before proceeding.
- Contractor must notify the architect of any discrepancies before proceeding.
- Contractor to check/adjust dimensions of new work to suit existing conditions. Do not assume existing structure or details are plumb, square or level.
- All drawings to be read in conjunction with all other consultants drawings and specs.

Client

Mr.&Mrs. I. Podmore

Project

Proposed Alterations & Extensions
Rownall Ridge, Wetley Rocks, SoT, ST9 0BT

Title

Elevations: as existing

Scale	Size	Drawn	Chk'd	Date
1:100	A2	ST	PR	30/08/17

Status: PLANNING

Job No.	Drawing No.	Rev.
1755	AL 03	-