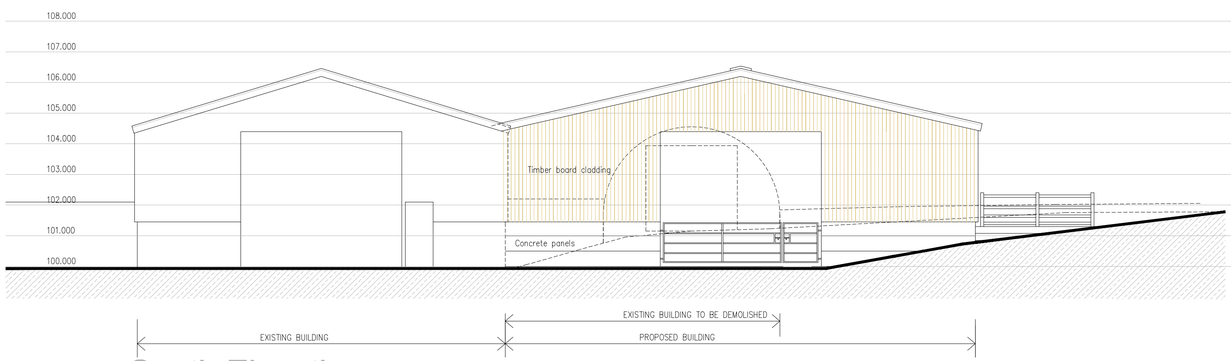

South Elevation Scale 1:100

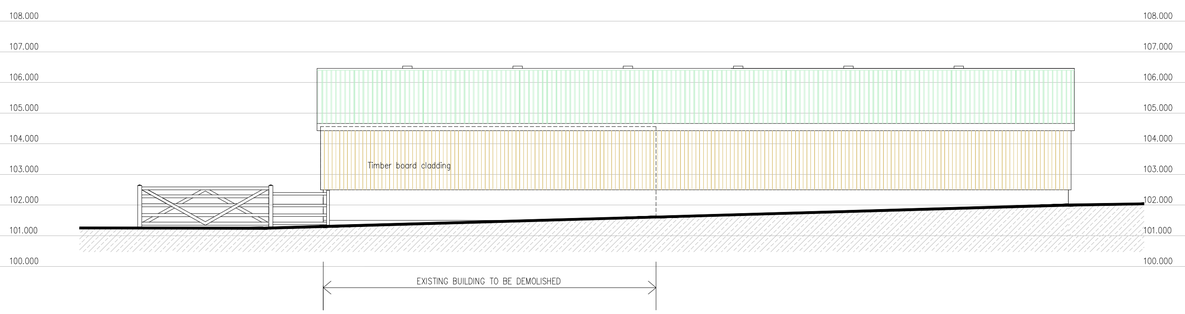

East Elevation Scale 1:100

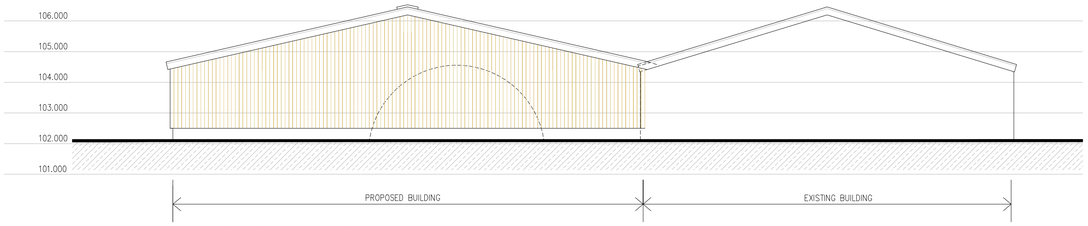

North Elevation Scale 1:100

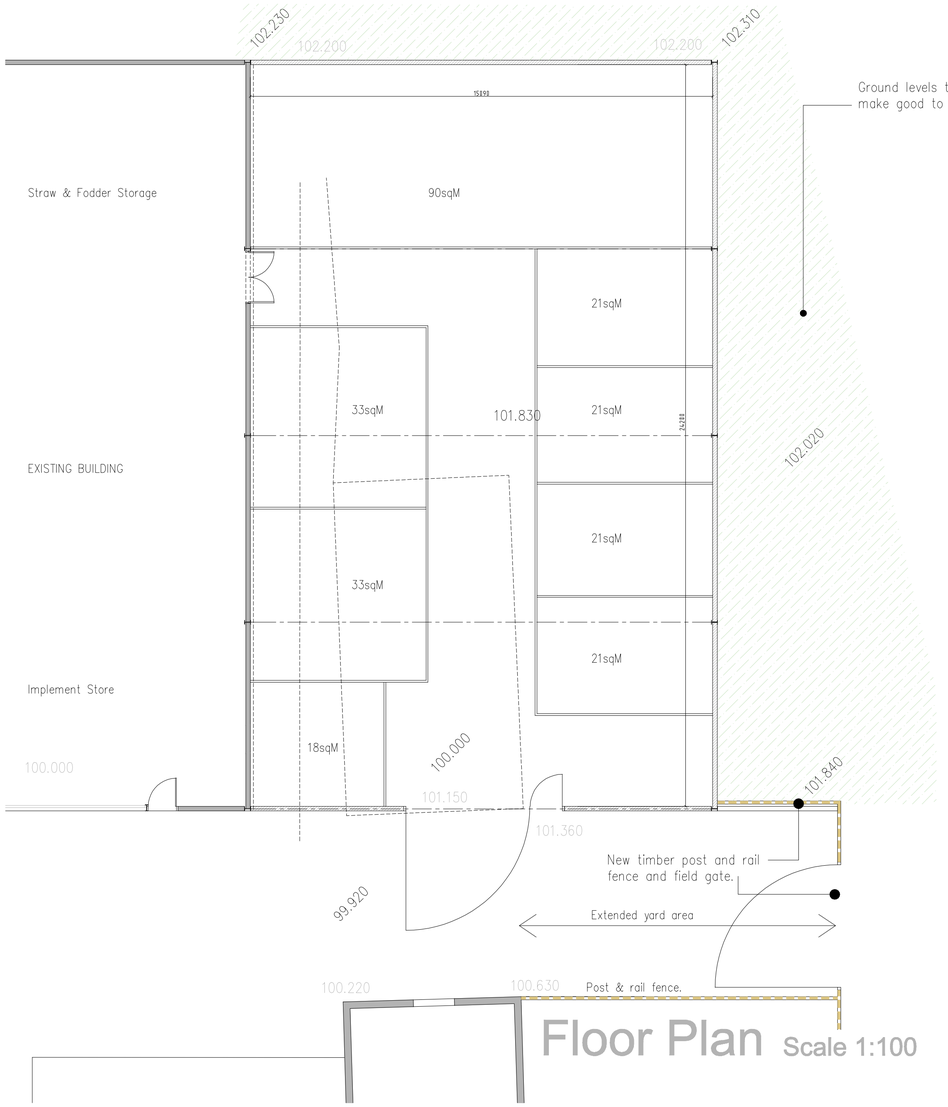

Floor Plan Scale 1:100

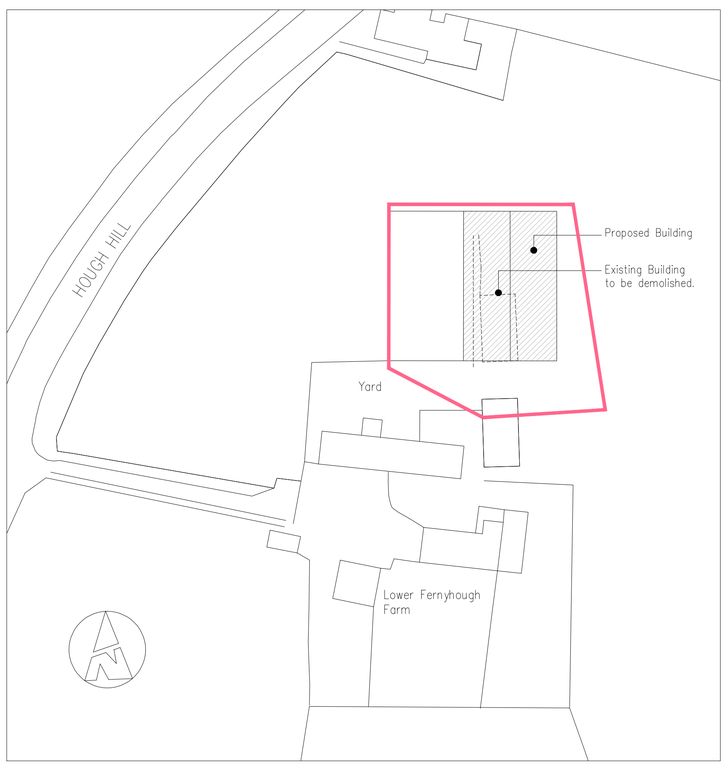

Site/Roof Plan Scale 1:500

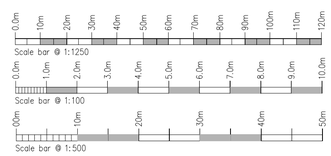

Rev.	Drawn	Comments.	Date

MAC
ARCHITECTURAL DESIGN LTD
Moorland House, 123 Moorland Road, Burslem, ST6 1JD.
T:01782 503302 E:admin@mac-arch.co.uk

Client:
Mr B Simcock.

Project:
Proposed Replacement Agricultural Shed at Lower Fernyhough Farm, Hough Hill, Stoke on Trent. Staffordshire ST6 8TN.

Title:
Plans & Elevations as Proposed.

Status:
Planning.

Paper Size A1: Drawn: ACB February 2018 Drawing Ref: 1523-02