
Notes:

1. ~~Do not scale off this drawing.~~ All dimensions are in mm & are to be checked on site prior to manufacture & construction. This drawing is the property of P.A. Taylor Plans & should not be reproduced without permission. All discrepancies to be brought to the attention of the P.A. Taylor immediately. This drawing shall be read in conjunction with all relevant specialist drawings & specifications.
2. The Contractor is to check and verify all building and site dimensions, levels and service locations including sewer invert levels at connection points before work commences. Materials and workmanship are to comply with current British Standards, British Standards Code of Practice, Building Regulations & Building Standards.

LOCATION PLAN. 1:2500

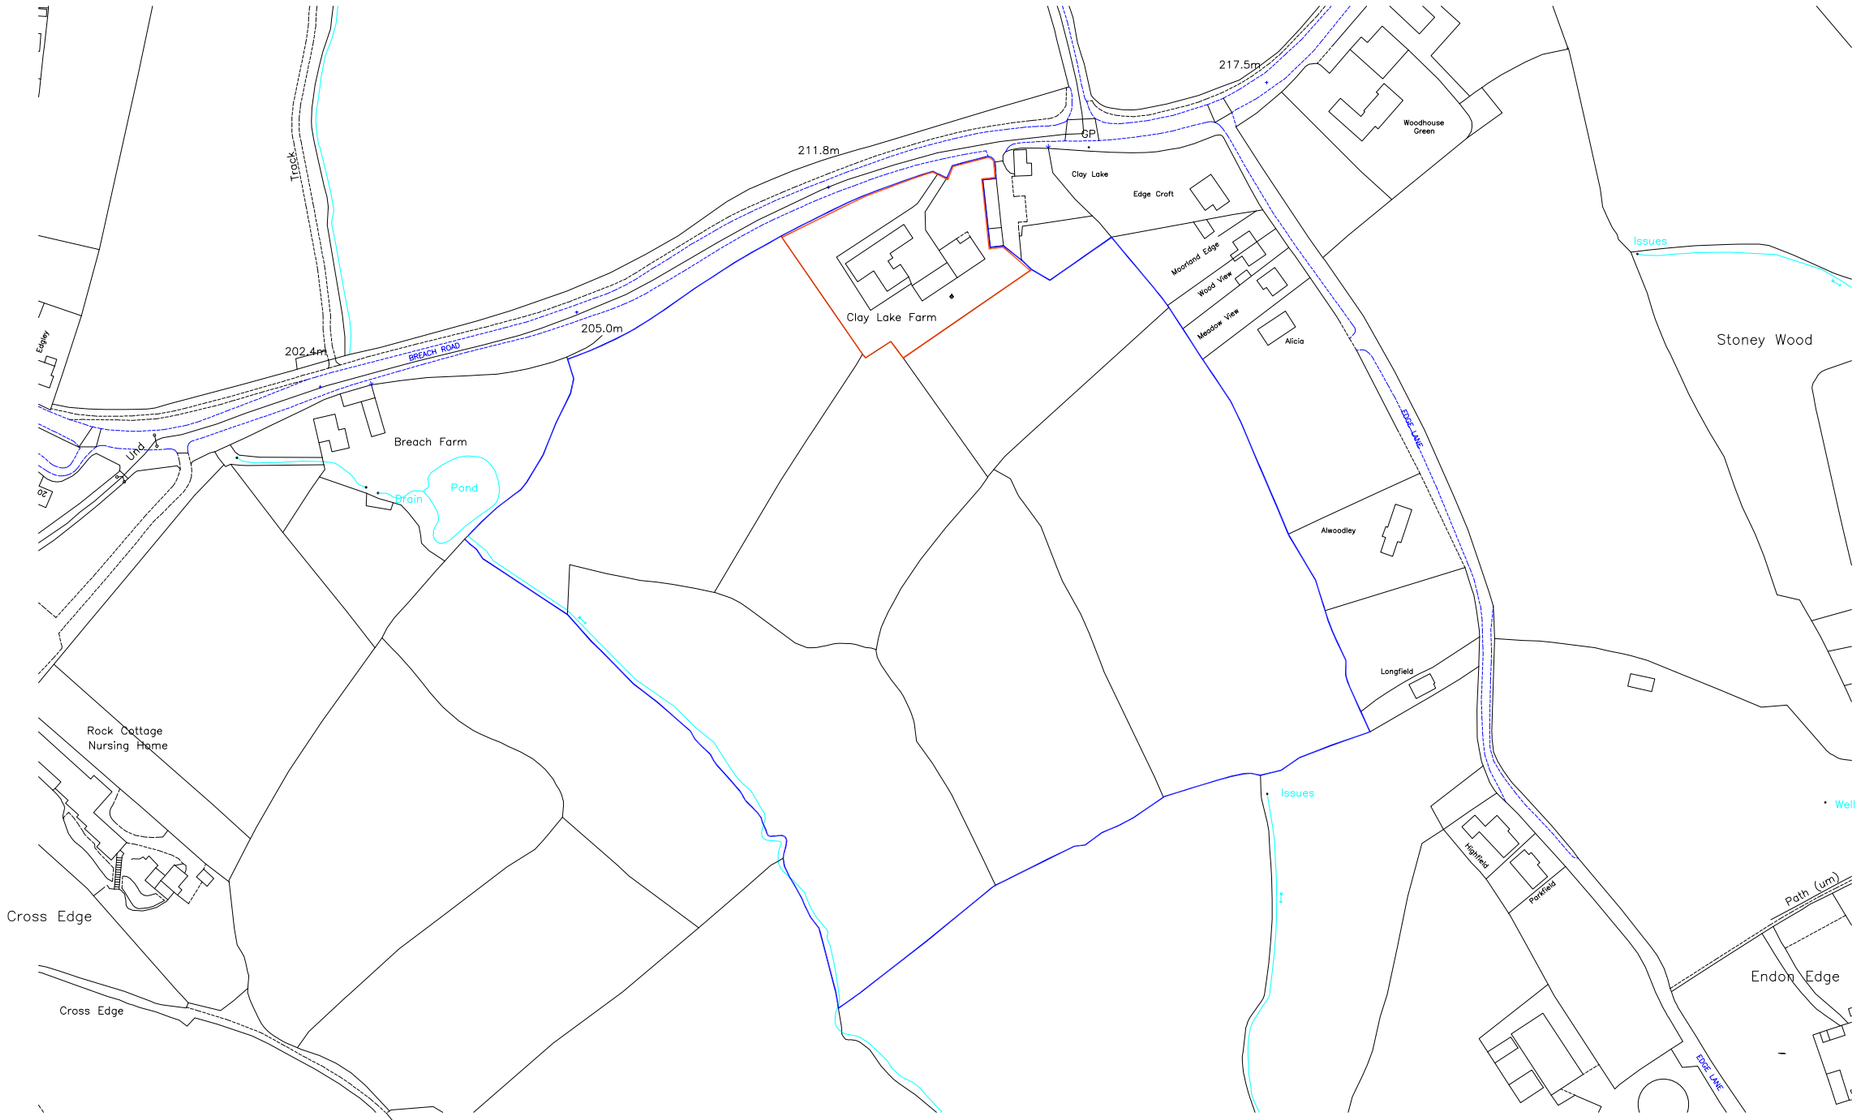

Ordnance Survey (c) Crown Copyright 2015. All rights reserved. Licence number 100022432

North

Rev:	Date:	Status/Amendments:	By:

P.A.TAYLOR PLANS

Extensions, Loft Conversions,
Local New Builds & Building Surveys.

The Sand Quarry,
Hougher Wal Rd,
Audley ,
Staffordshire. ST7 8JA.
Tel: (01782) 721111
Mob: (07714) 690927

Qualified Building Surveyor

Client:
Mr C Whitfield

Project:
Clay Lake Farm
Brown Edge
Staffs

Drawing Title:
Site location Plan

Scale:	*Paper Size:*	*Date Created:*
1:2500	A2	Nov 2017
Drawing Number: 5546.200		*Drawing Revision:*