

South East Elevation
(Section A - A)

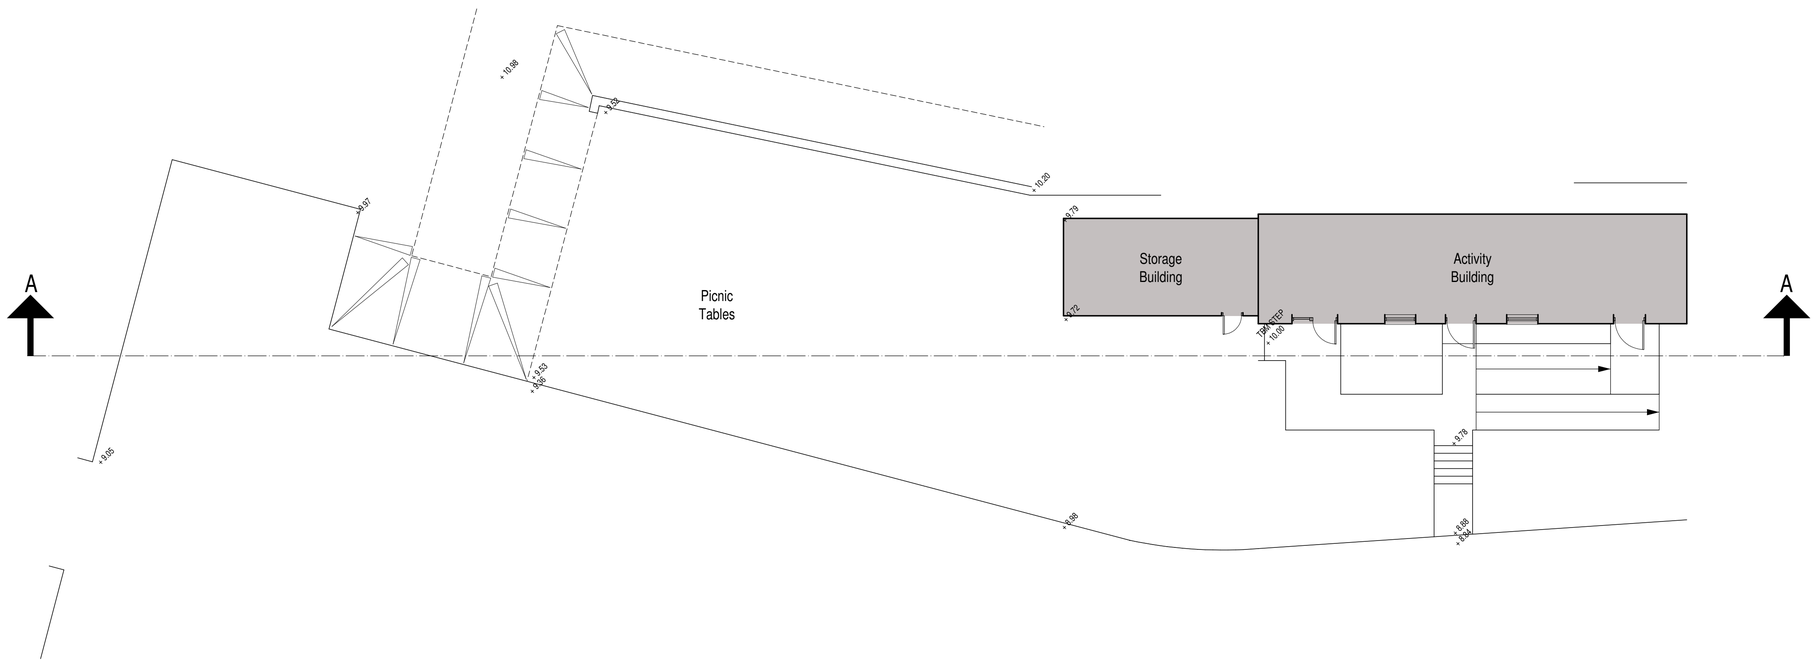

Part-Site Plan



scale bar @ 1:100

TITTESWORTH WATER SPORTS AND ACTIVITY CENTRE

PROPOSED PORTAKABINS AT TITTESWORTH WATER SPORTS AND ACTIVITY CENTRE
MEERBROOK, LEEK,
STAFFS, ST13 8SH

EXISTING CONDITIONS

Date	Sheet	Scale
FEBRUARY 2018	A1	1:100
Drg No.	Rev.	Drawn
2018-2295-01	-	ASR

A -

SAMMONS Architectural LIMITED
10 Cawdry Buildings, Fountain Street, Leek. ST13 6JP
Telephone: 01538 386002
E-mail: info@sammonsltd.co.uk
Web: www.sammonsltd.co.uk

This drawing is copyright.
All dimensions must be checked prior to commencement.