

North-West
Elevation



North-East
Elevation

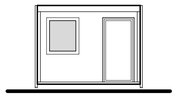

South-East
Elevation

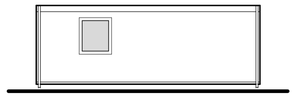

South-West
Elevation

Classroom -
Portakabin Elevations

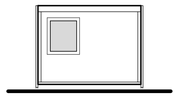

North-West
Elevation



North-East
Elevation

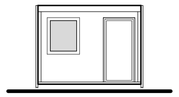

South-East
Elevation

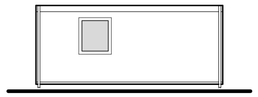

South-West
Elevation

Changing Area -
Portakabin Elevations

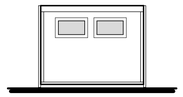

South-West
Elevation

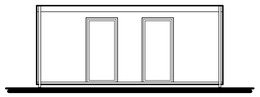

South-East
Elevation

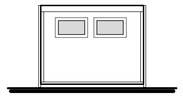

North-East
Elevation



North-West
Elevation

Toilets -
Portakabin Elevations

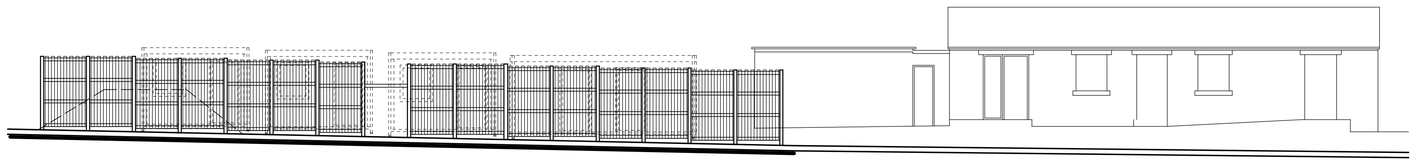

Elevation A - A

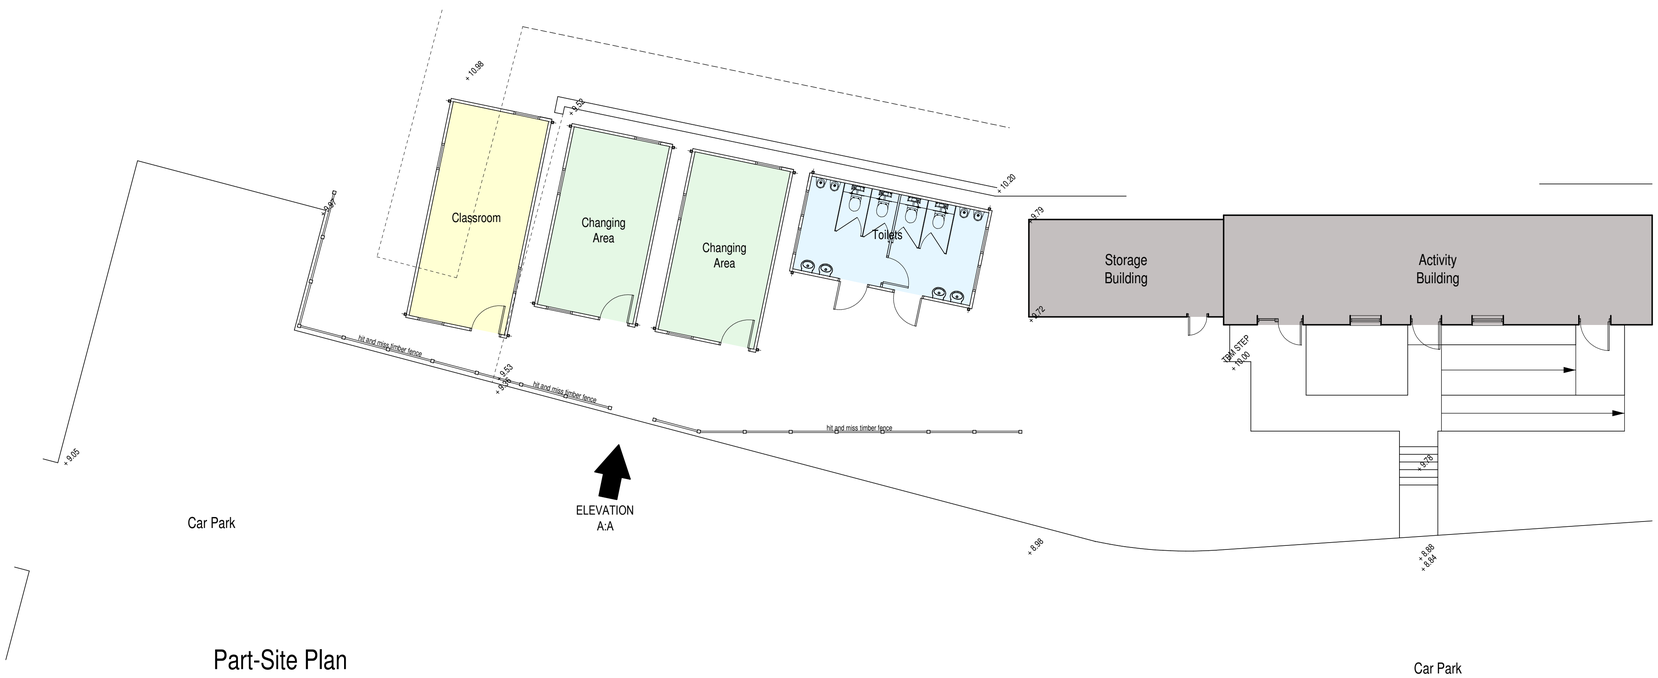


Part-Site Plan

PROPOSED PORTAKABINS

It is proposed that 4 No Portakabins shall be implemented on site to provide additional watersport teaching facilities + to supplement the existing activity building.
In order to place these Portakabins onto the site an existing earth bund will have to be carefully removed (shown as lightly dotted line)
Concrete bases shall be created for each of these Portakabins.
The Portakabins provided shall have manufacturer specific materials and shall be of the sizes as indicated.

PROPOSED TIMBER HIT + MISS FENCE

It is proposed that a 2.4m high fence shall shall be placed surrounding the portakabins.
This fence shall comprise of 100x25mm hit and miss vertical boards fixed each side of 100x50mm rails.
These will be supported by 100x100mm timber posts.
All timbers are to be treated with a clear preservative




scale bar @ 1:100

TITTESWORTH WATER SPORTS AND ACTIVITY CENTRE

# PROPOSED PORTAKABINS AT TITTESWORTH WATER SPORTS AND ACTIVITY CENTRE MEERBROOK, LEEK, STAFFS, ST13 8SH

## PLANNING PROPOSAL PLAN + ELEVATIONS

| Date | Sheet | Scale |
|---|---|---|
| FEBRUARY 2018 | A1 | 1:100 |
| Drg No. | Rev. | Drawn |
| 2018-2295-02 | A | NAW |

A - 01/03/2018 - AMENDMENTS MADE TO SUIT CLIENTS FEEDBACK


SAMMONS LIMITED Architectural

Chartered Institute of Architectural Technologists Registered Practice

10 Cawdry Buildings, Fountain Street, Leek. ST13 6JP
Telephone: 01538 386002
E-mail: info@sammonsltd.co.uk
Web: www.sammonsltd.co.uk



This drawing is copyright.
All dimensions must be checked prior to commencement.