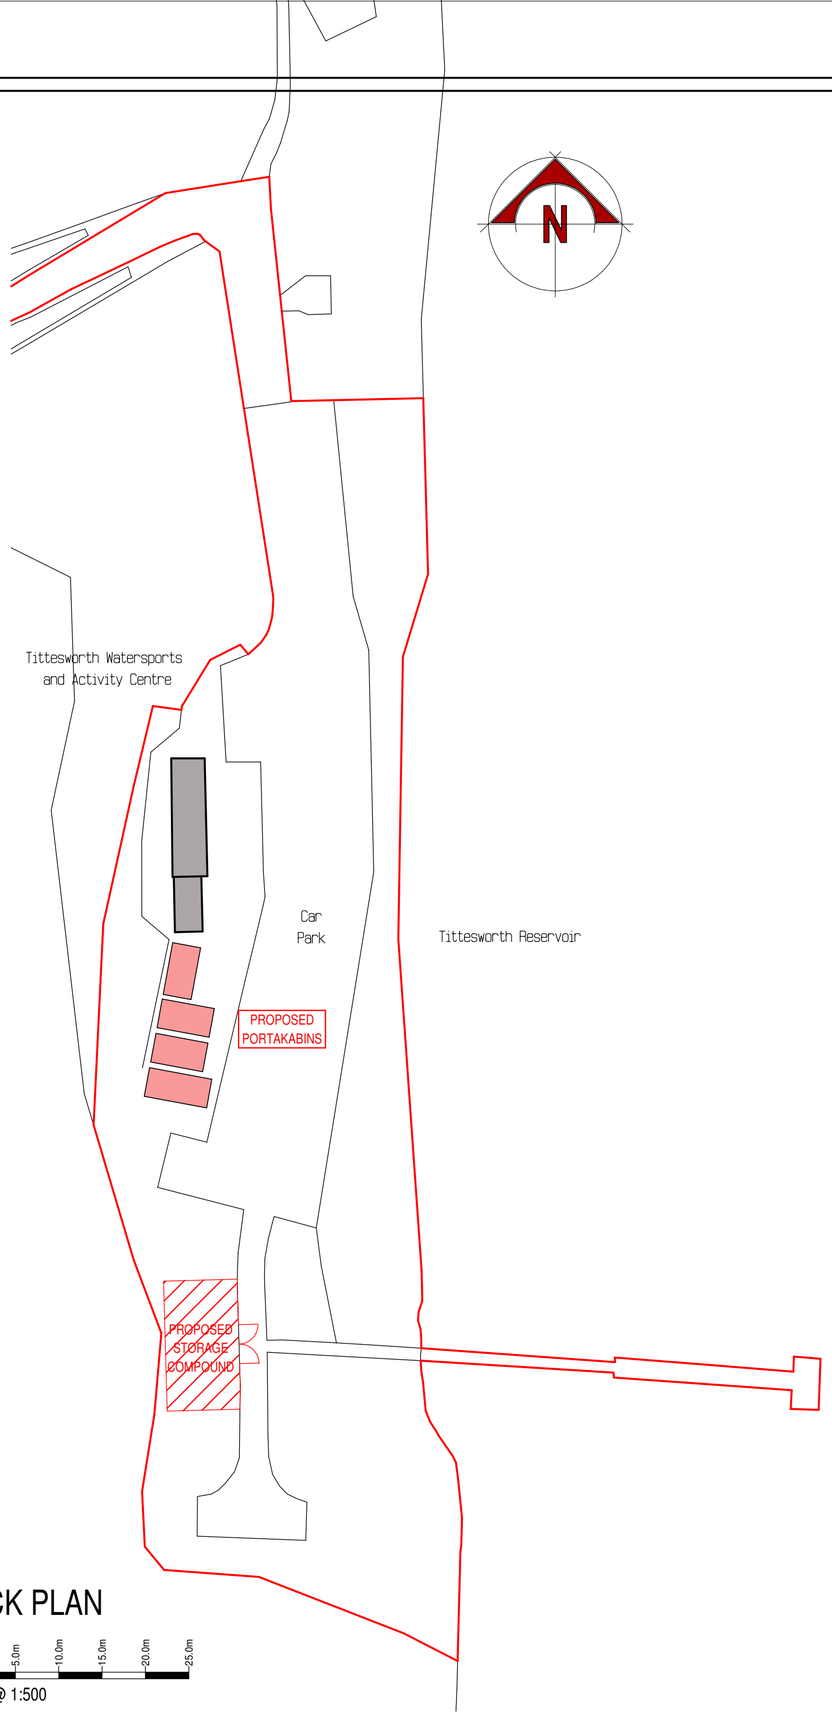

BLOCK PLAN

0.0m 5.0m 10.0m 15.0m 20.0m 25.0m

scale bar @ 1:500

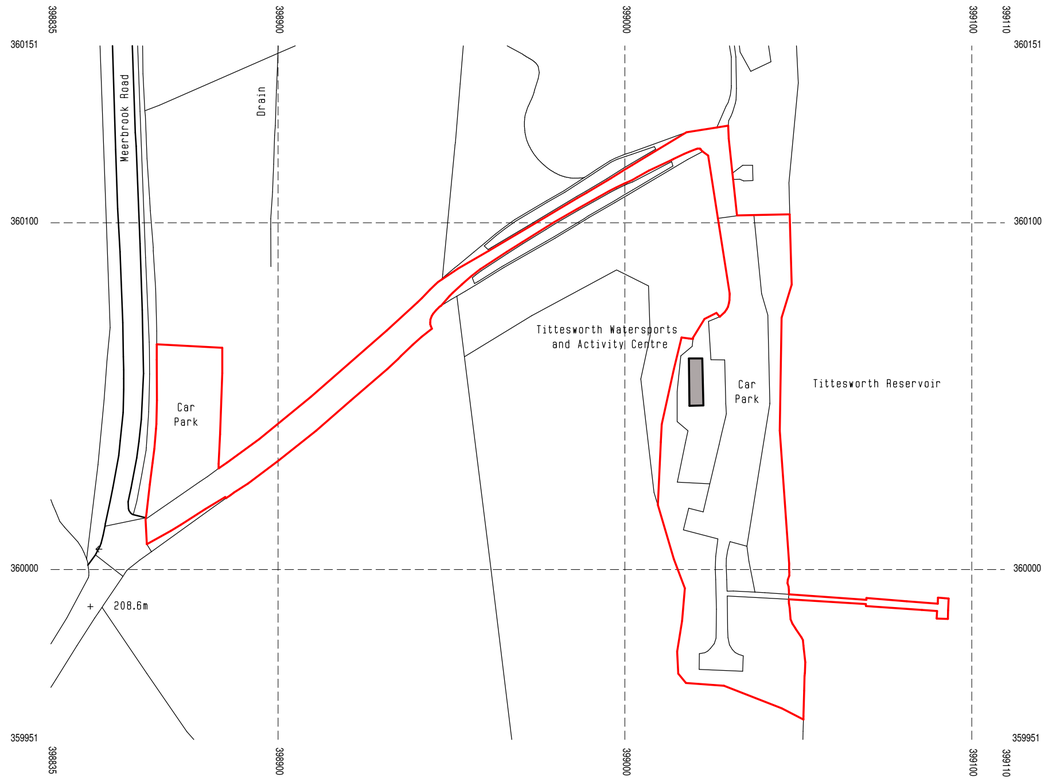

LOCATION PLAN

0.0m 10.0m 20.0m 30.0m 40.0m 50.0m

scale bar @ 1:1250

PROPOSED PORTAKABINS

For further details of the portakabins, as shown on the Block Plan, please refer to drawing ref: 2018-2295-02

PROPOSED STORAGE COMPOUND

A new storage compound shall be situated immediately south of the proposed Portakabins to store paddle boards, boats etc.
A 2.4m high paladin fence shall be erected to secure the compound, this fence shall be finished in green.
This storage compound shall be 8.5m x 15m and shall have a 4.5m double gated entrance that will open onto the access to the pontoon.

Serial number: 134019
© Crown copyright and database right 2018
Ordnance Survey licence 100048957

TITTESWORTH WATER SPORTS AND ACTIVITY CENTRE

PROPOSED PORTAKABINS AT TITTESWORTH WATER SPORTS AND ACTIVITY CENTRE
MEERBROOK, LEEK,
STAFFS, ST13 8SH

PLANNING PROPOSAL
LOCATION + BLOCK PLAN

Date	Sheet	Scale
MARCH 2018	A2	1:1250 + 1:500
Drg No.	Rev.	Drawn
2018-2295-03	-	NAW

SAMMONS Architectural LIMITED
Chartered Institute of Architectural Technologists Registered Practice
10 Cawdry Buildings, Fountain Street, Leek. ST13 6JP
Telephone: 01538 386002
E-mail: info@sammonsltd.co.uk
Web: www.sammonsltd.co.uk

This drawing is copyright.
All dimensions must be checked prior to commencement.