

Copyright of this drawing is vested in the Architect and it must not be copied or reproduced without consent. Figured dimensions only are to be taken from this drawing. All contractors must visit the site and be responsible for taking and checking all dimensions relative to their work. Hewitt&Carr Architects Ltd are to be advised of any variation between drawings and site conditions.
CLIENTS ARE ADVISED TO CLARIFY DIMENSIONS WITH THE ARCHITECT PRIOR TO SETTING OUT AND NOT TO SCALE FROM THE DRAWING


Rev.	Drawn	Comments	Date

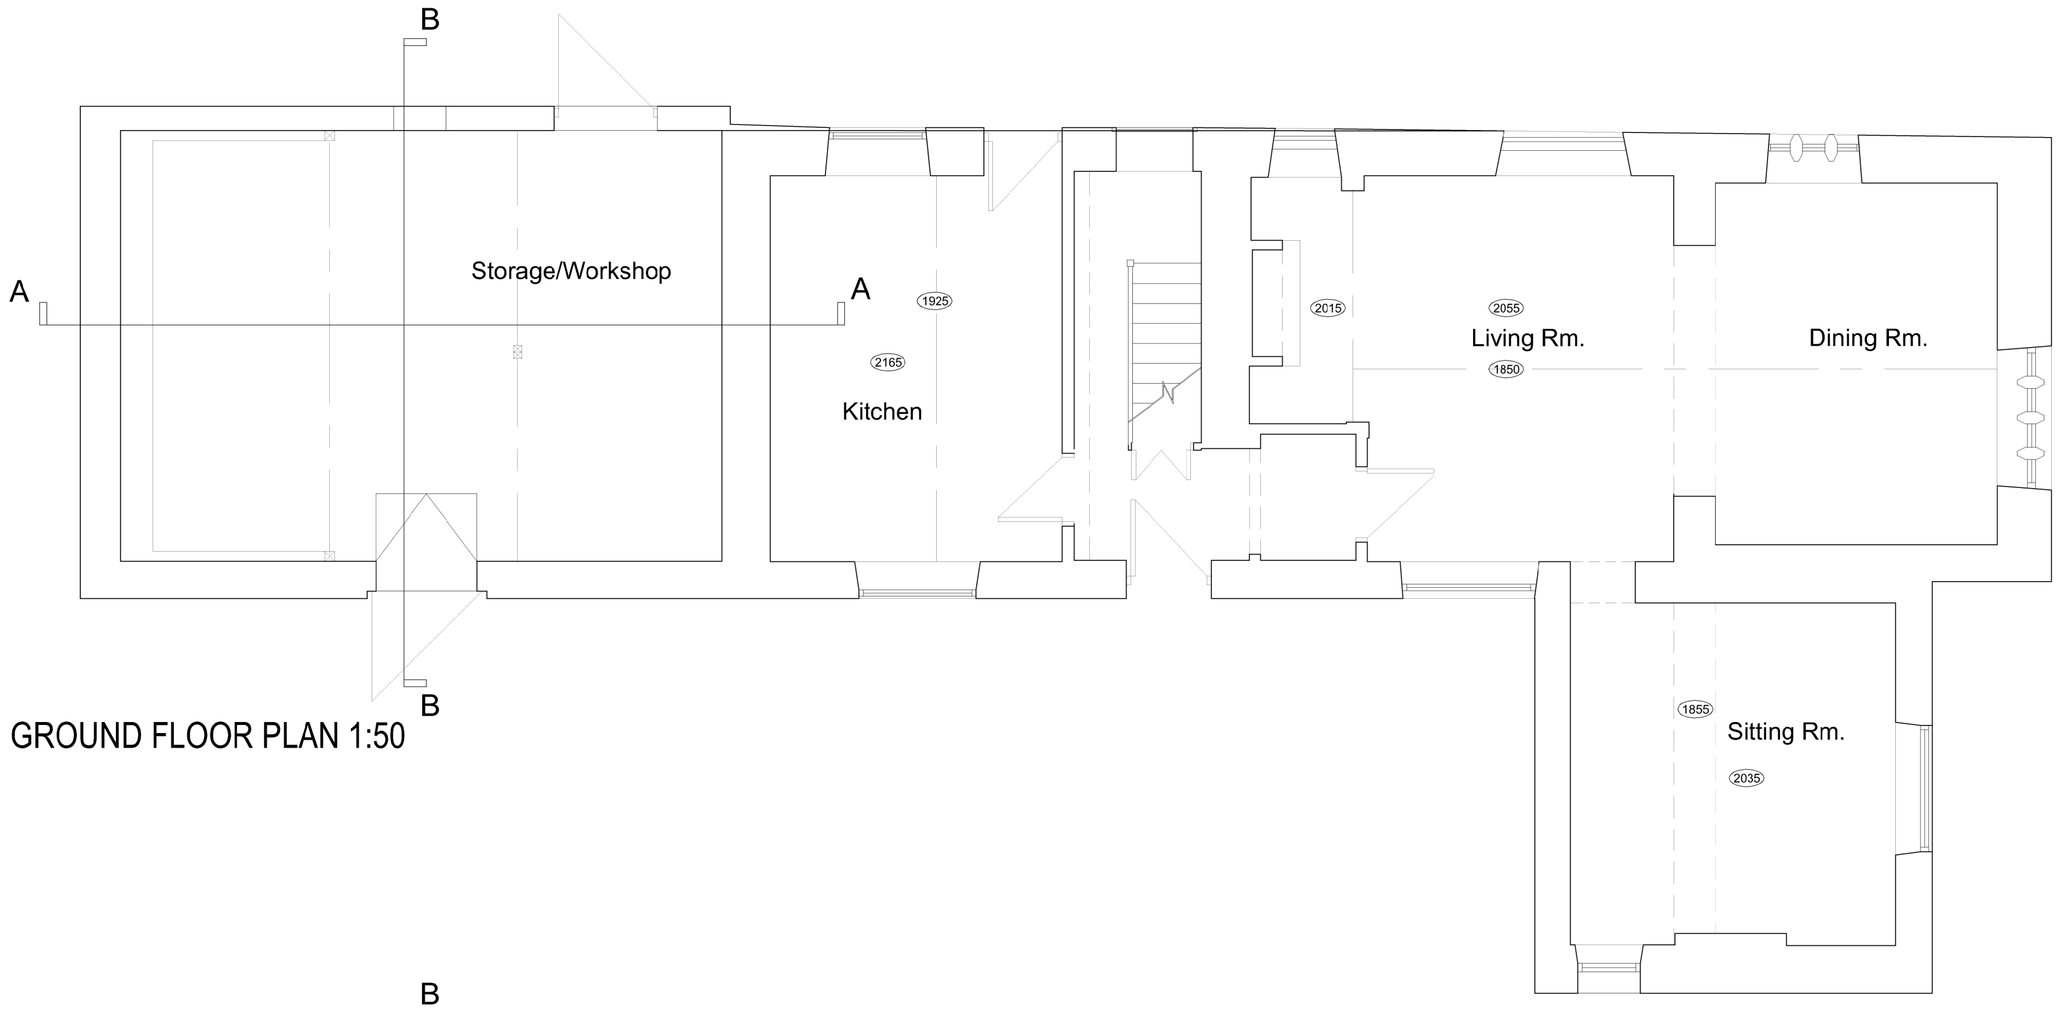


GROUND FLOOR PLAN 1:50

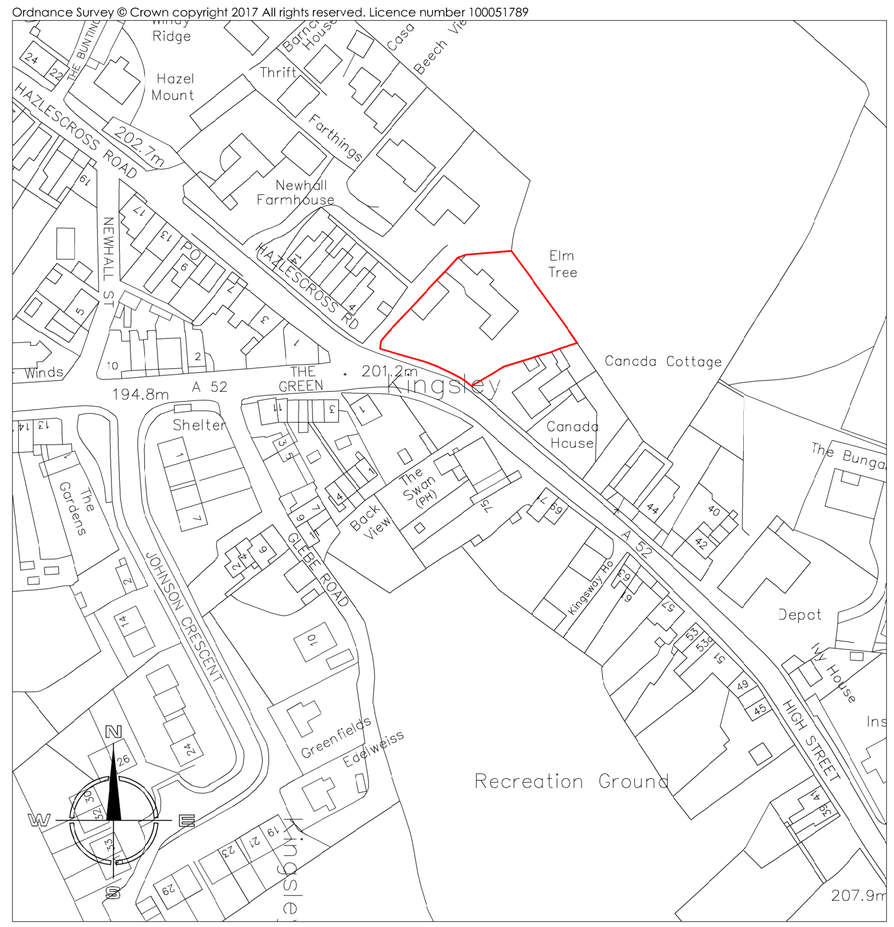


SITE LOCATION PLAN 1:1250

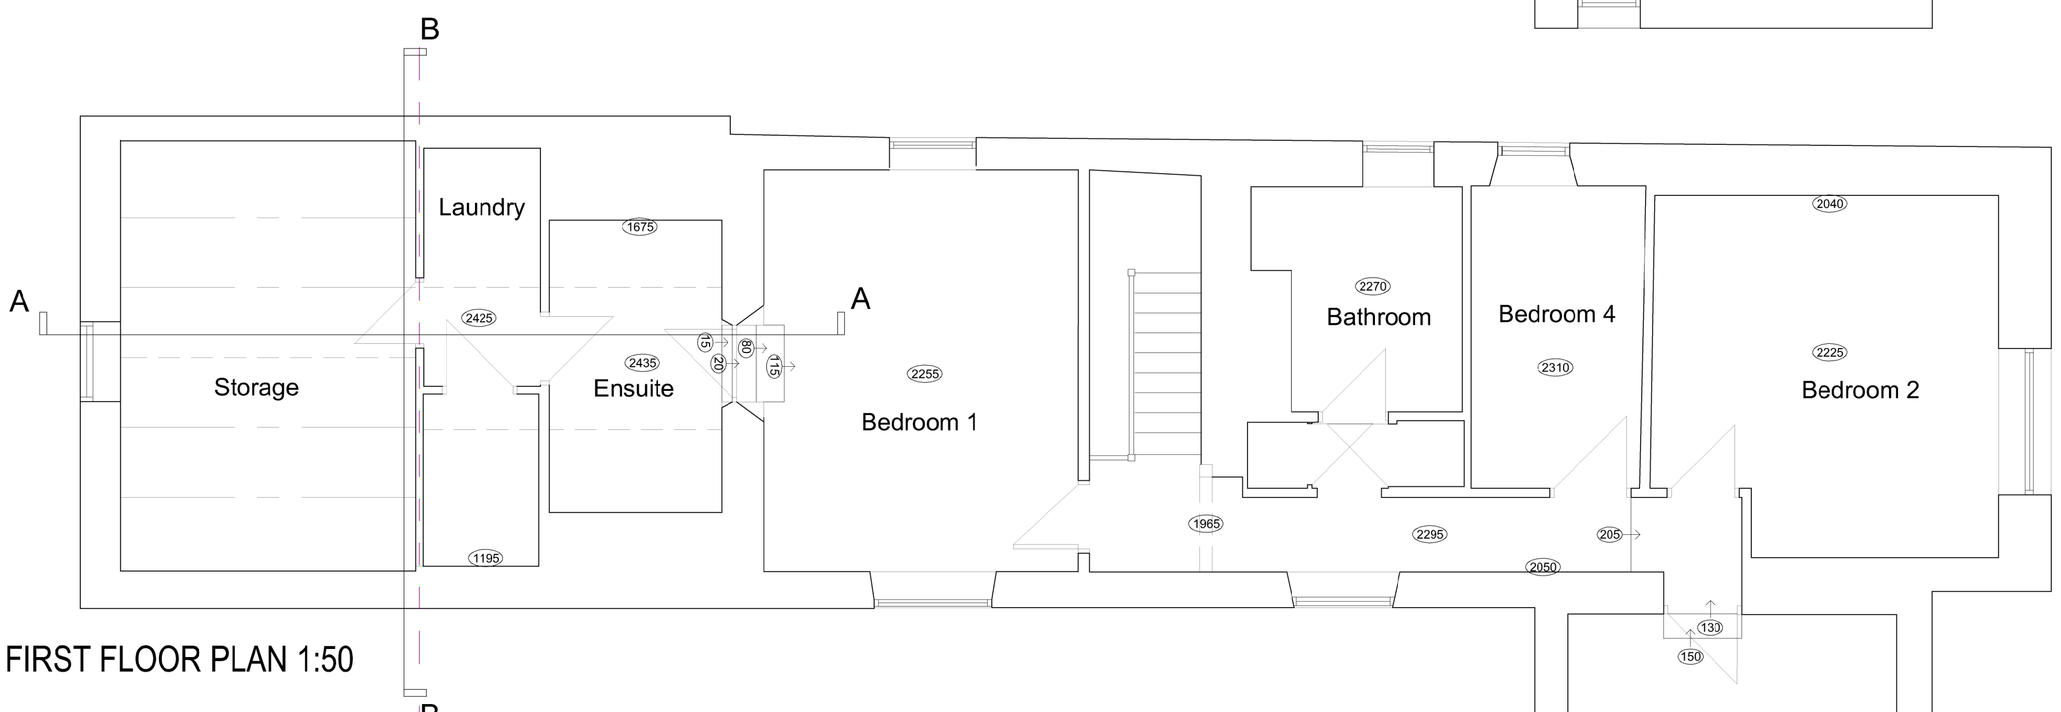

FIRST FLOOR PLAN 1:50

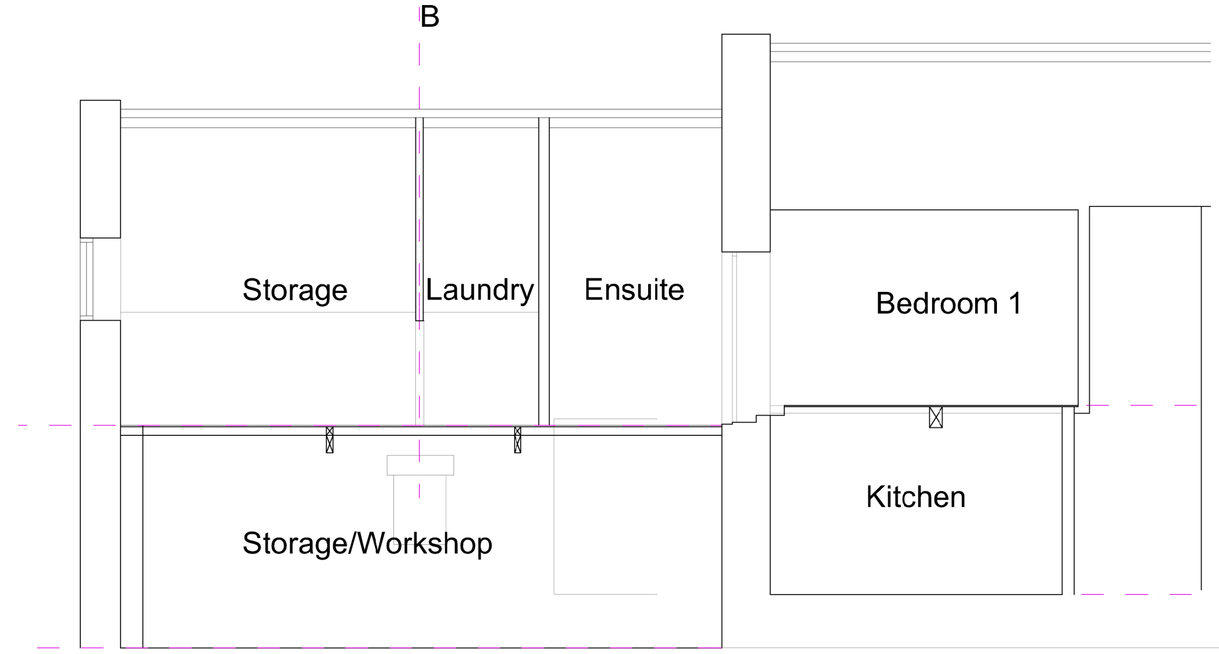

SECTION AA 1:50

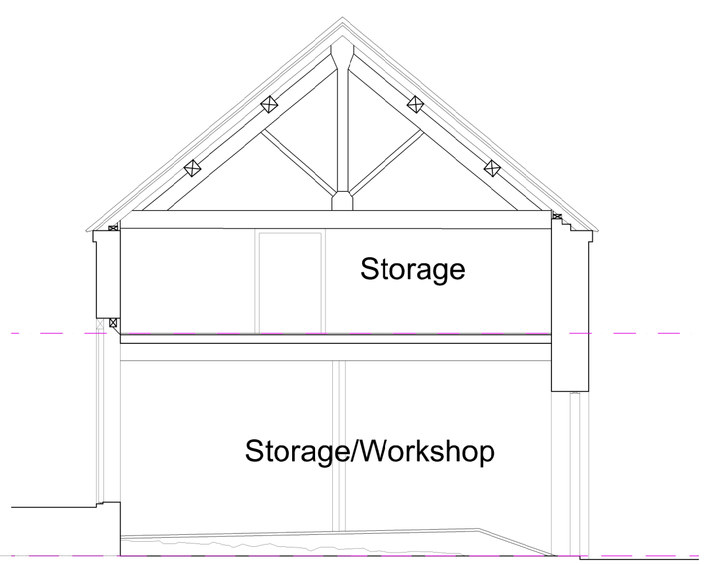

SECTION BB 1:50

Hewitt&CarrArchitects
A: 2-4 Cross Street I Cheadle I Staffordshire I ST10 1NP
T: 01538 756888
E: enquiries@hcarchitects.co.uk
W: www.hcarchitects.co.uk

Client
Mr and Mrs Griffiths

Project
Proposed Internal Alterations to Existing Adjoining Barn with Access from Kitchen at Elm Tree Farm, Kingsley

Title
Plans and Sections as Existing

SURVEY

Status
Survey

Date Aug 17 Drawn KB

Scale @A1 As Stated Checked

Project No Drawing No. Rev
00690 AL(0) 01

File Ref: H:\REF