
Copyright of this drawing is vested in the Architect and it must not be copied or reproduced without consent. Figured dimensions only are to be taken from this drawing. All contractors must visit the site and be responsible for taking and checking all dimensions relative to their work. Hewitt&Carr Architects Ltd are to be advised of any variation between drawings and site conditions.
CLIENTS ARE ADVISED TO CLARIFY DIMENSIONS WITH THE ARCHITECT PRIOR TO SETTING OUT AND NOT TO SCALE FROM THE DRAWING


Rev.	Drawn	Comments	Date




FRONT ELEVATION 1:50

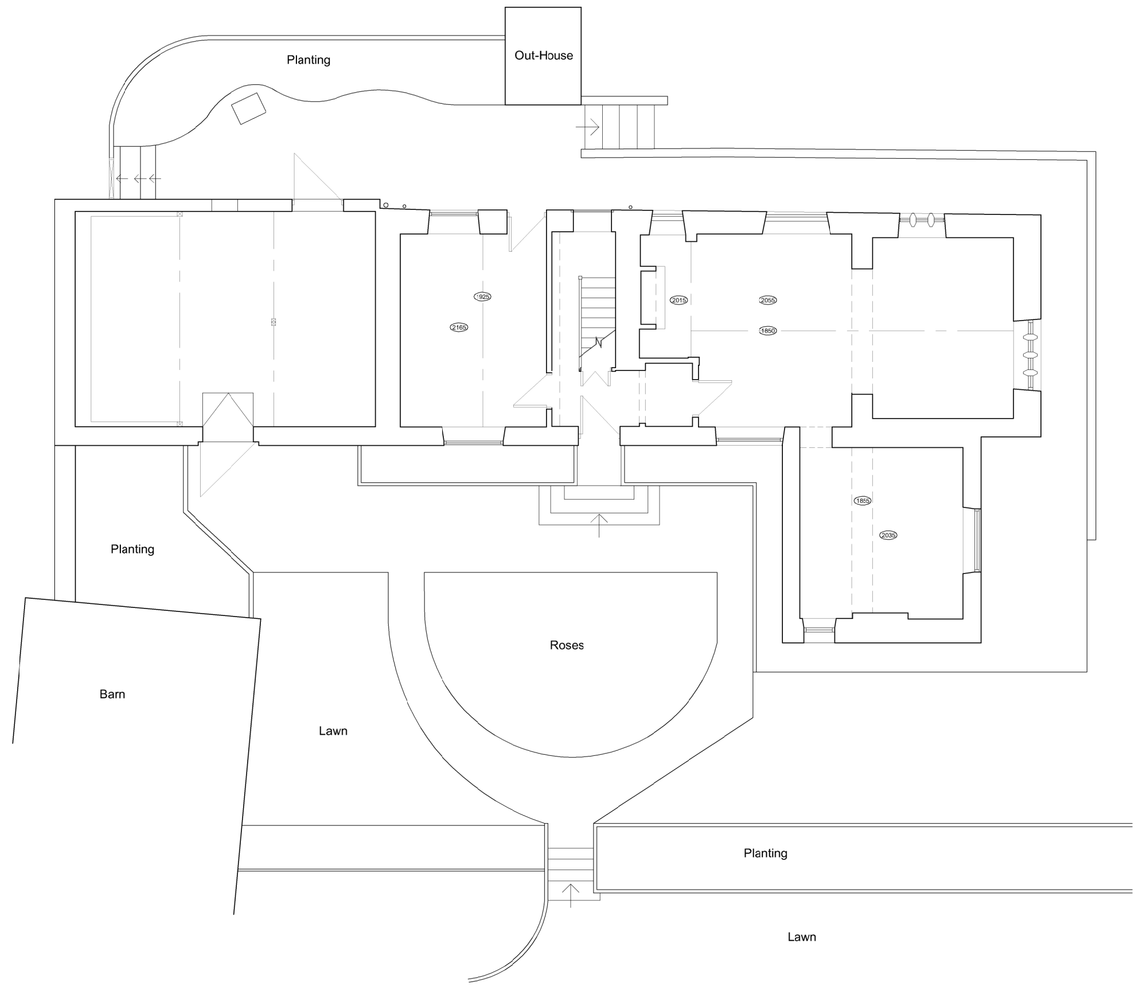

SITE PLAN 1:100

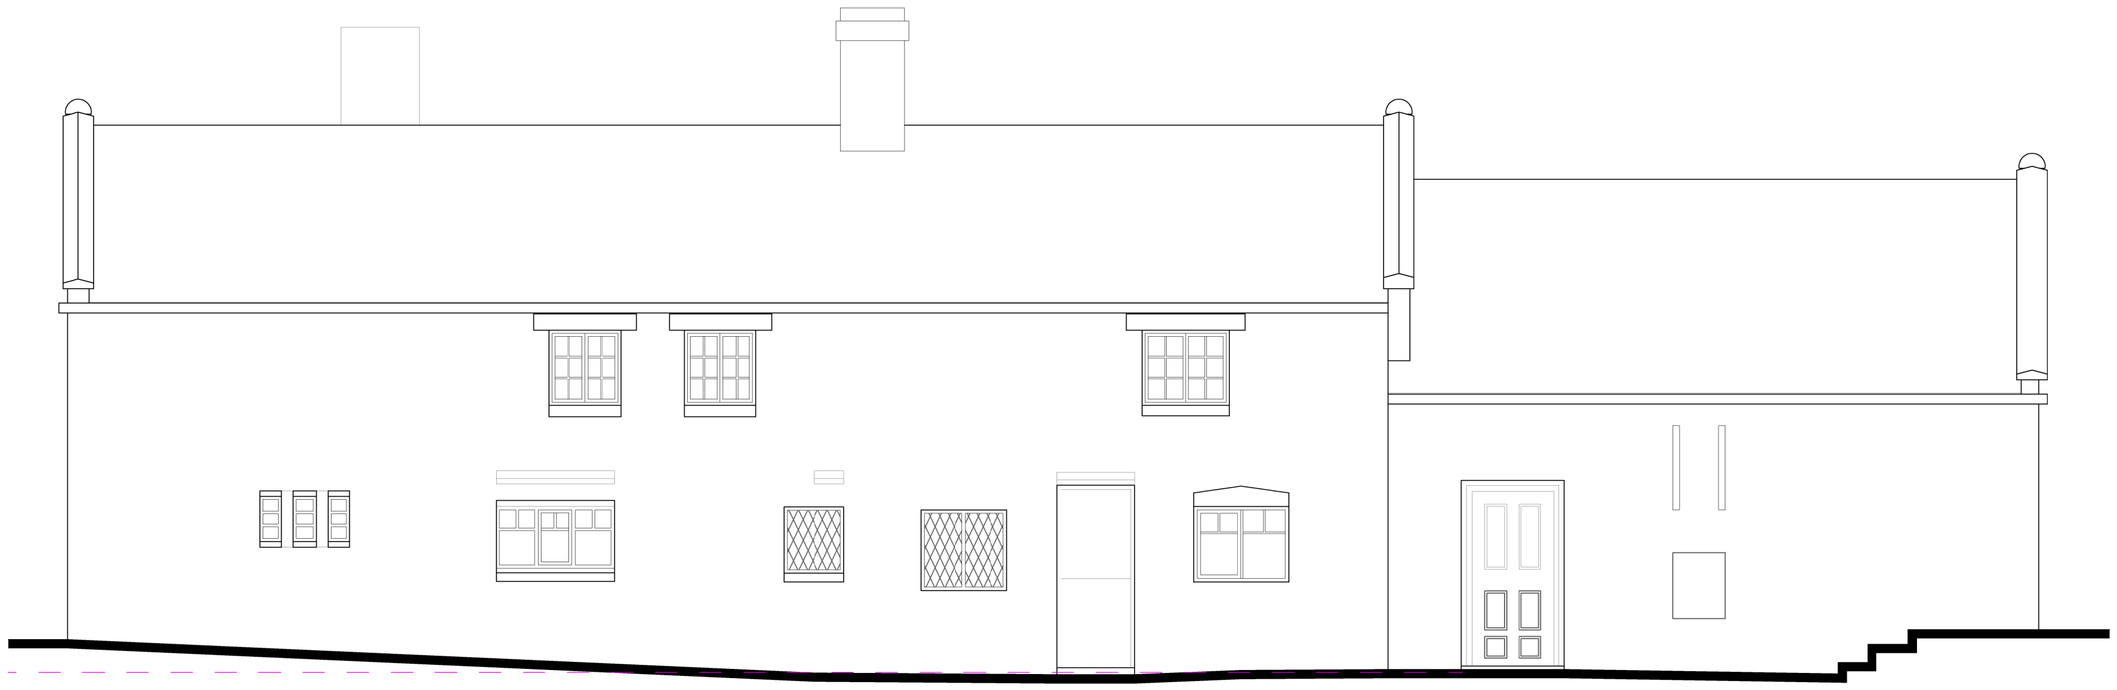

REAR ELEVATION 1:50

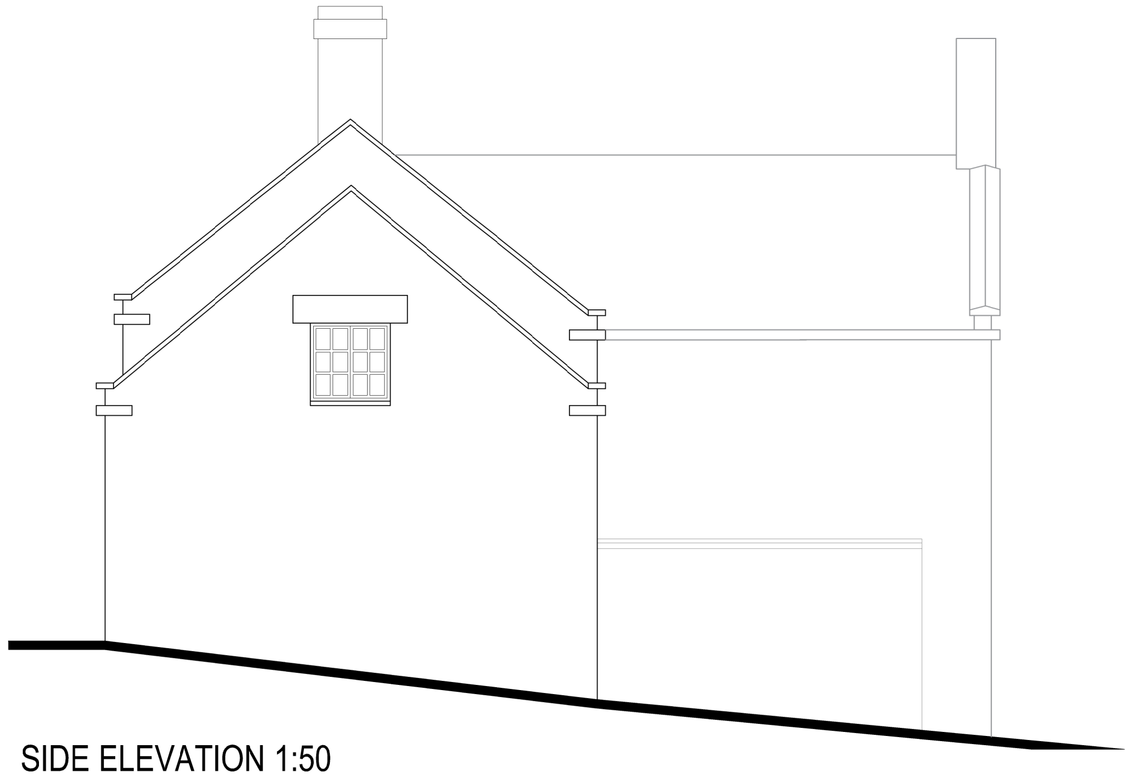

SIDE ELEVATION 1:50



SIDE ELEVATION 1:50

Hewitt&Carr Architects
A: 2-4 Cross Street I Cheadle I Staffordshire I ST10 1NP
T: 01538 756888
E: enquiries@hcarchitects.co.uk
W: www.hcarchitects.co.uk

Client
Mr and Mrs Griffiths

Project
Proposed Internal Alteration to Existing Adjoining Barn with Access from Kitchen at Elm Tree Farm, Kingsley

Title
Elevations and Site Plan as Existing

SURVEY

Status
Survey

Date Nov 17 Drawn KB

Scale @A1 As Stated Checked

Project No 00690 Drawing No. AL(0) 02 Rev

File Ref: H:\REF