


## Existing South Side Elevation

SCALE 1 : 100




## Proposed South Side Elevation

SCALE 1 : 100

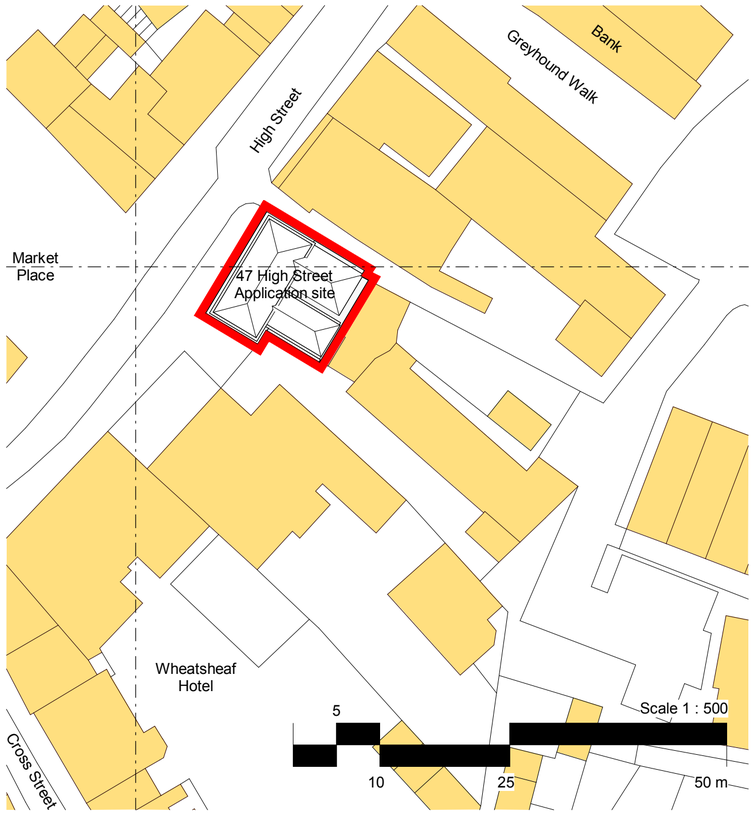


## Existing Site Block Plan

SCALE 1 : 500




## Elevation detail of proposed sign


SCALE 1 : 5

\\NAS-6E-EB-28\Documents\Drawings\Current Drawings\3088 Cheadle CAB\01-Architectural\01 WIP\CAD\CA-SA-XX-XX-M3-A_Signage_app.rvt

All heights, sizes and dimensions should be checked on site by the contractor before any work is put in hand.

Figured dimensions should be taken in preference to scaling and any errors or omissions reported to the architect at once

This drawing has been prepared in accordance with the CDM (Construction Design and Management) and all foreseeable design risks to those involved or affected by construction have been avoided wherever possible

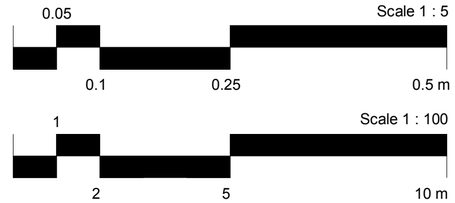


| Rev | Date | By | Detail |
|---|---|---|---|

**Drawing status**

S3 - Review

**Client**

Citizens Advice Bureau

**Project/Location**

# Listed building consent / advertisement consent

47 High Street, Cheadle,
Stoke-on-Trent,
ST10 1AR

SMYTHEMAN ARCHITECTURAL

12 High Street
Tean, Stoke-on-Trent
ST10 4DZ
United Kingdom

T +44 (0)1538 722097
F +44 (0)1538 722185
mail@smytheman.co.uk
www.smytheman.co.uk

**Drawing title**

**All Elevations & Existing Block Plan**

| Scale(s) | Date | Drawn | Checked | Job No. |
|---|---|---|---|---|
| As indicated @A2 | March '18 | BJ | SS | 3088 |

**Drawing number**

**CA-SA-XX-XX-DR-A-0401**

**Revision**