This drawing is copyright and should not be reproduced without permission.
The contractor is responsible for checking dimensions and levels and drainage inverts prior to commencing works - any discrepancy to be verified before proceeding.-figured dimensions only to be worked to: All work to be carried out in accordance with the current Building Regulations, British Standards/Codes of practice and statutory authority bye -laws and recommendations.

Revision	Comments	Date

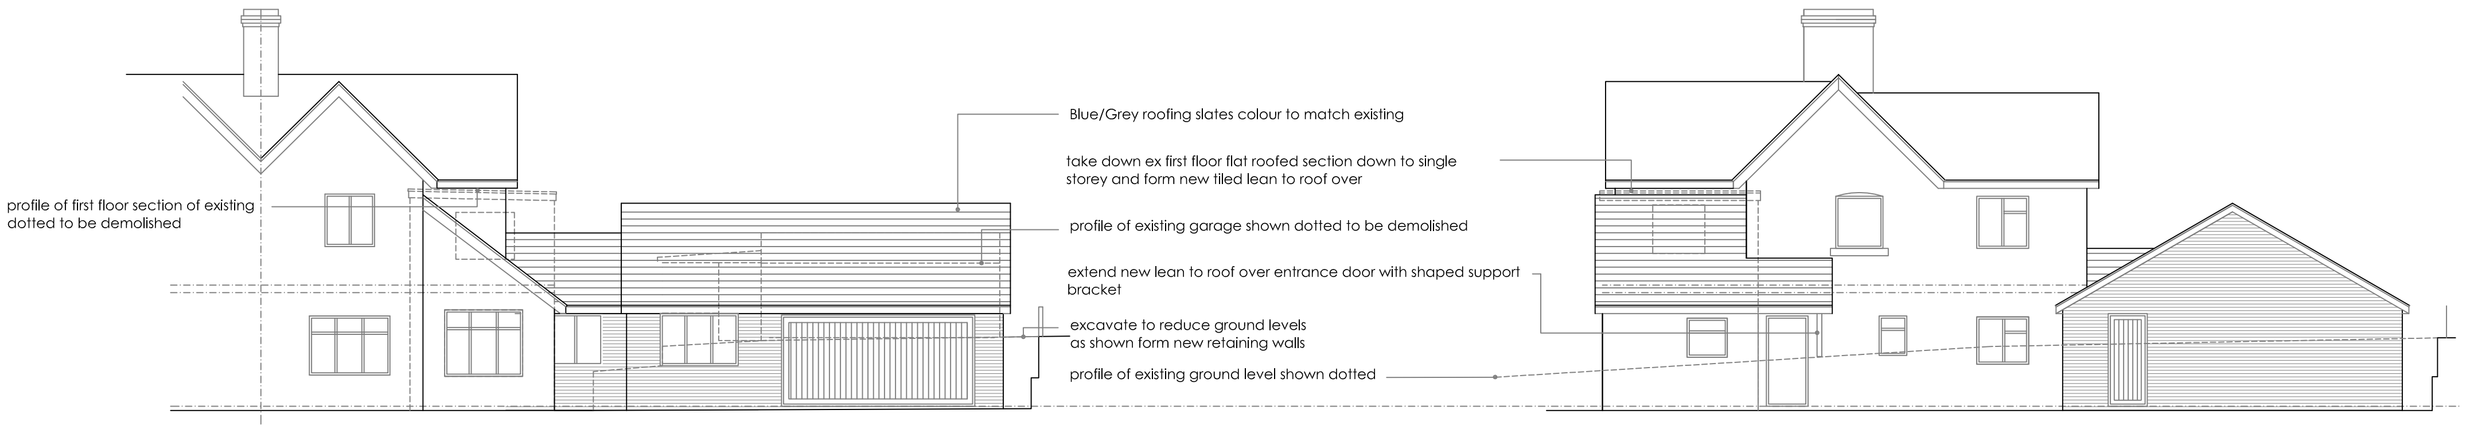

Front elevation

side elevation

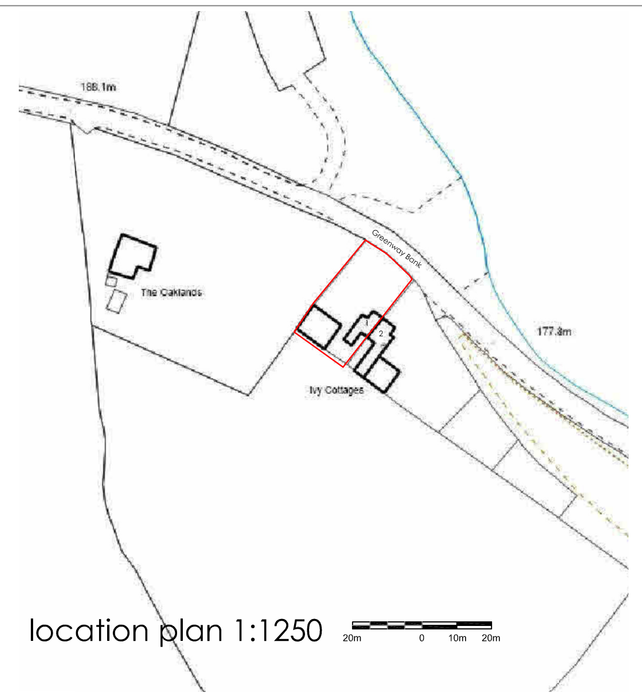

location plan 1:1250 20m 0 10m 20m

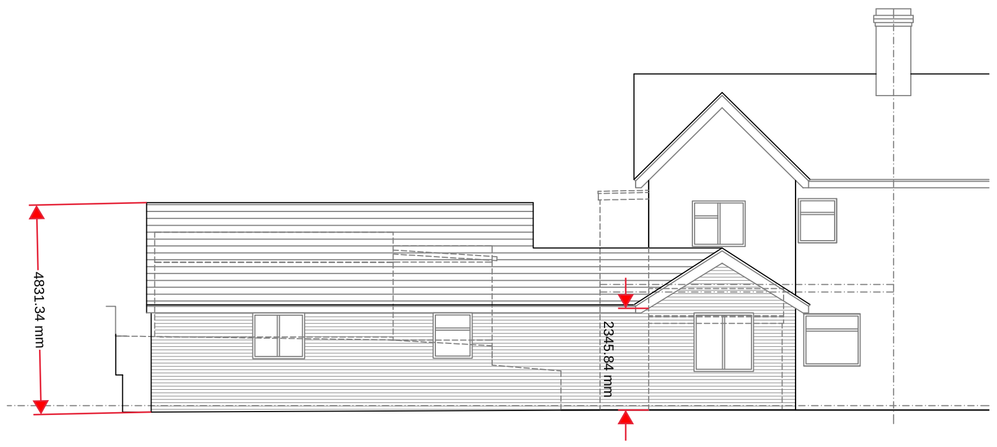

rear elevation

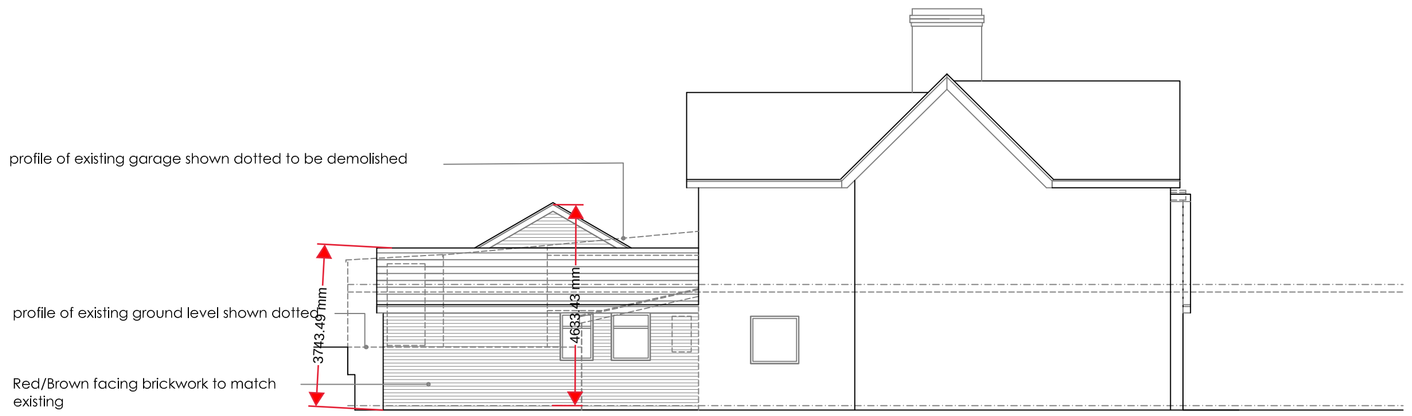

side elevation

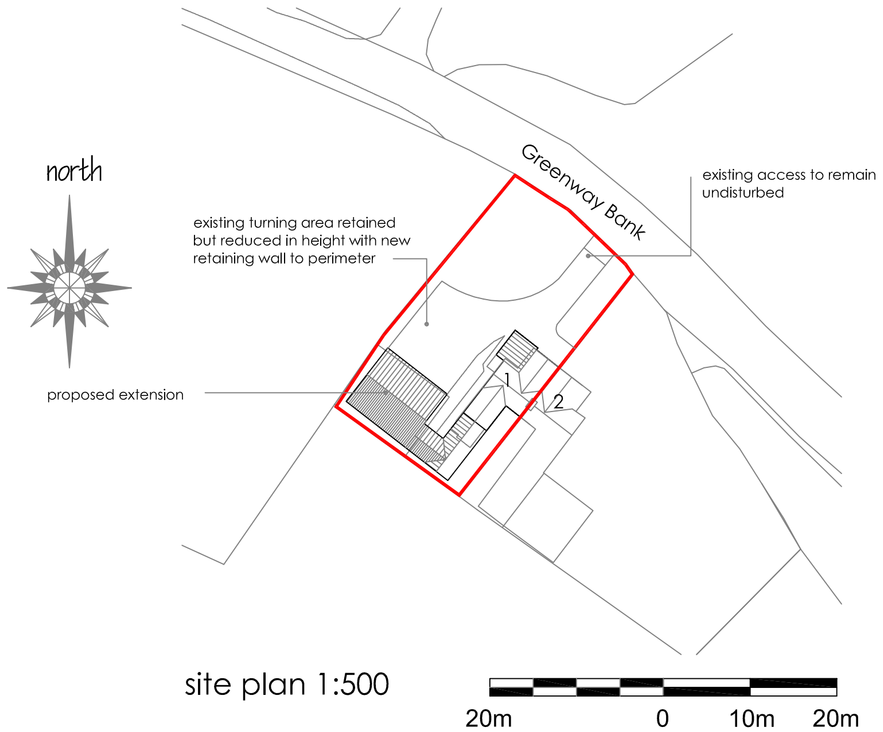

site plan 1:500

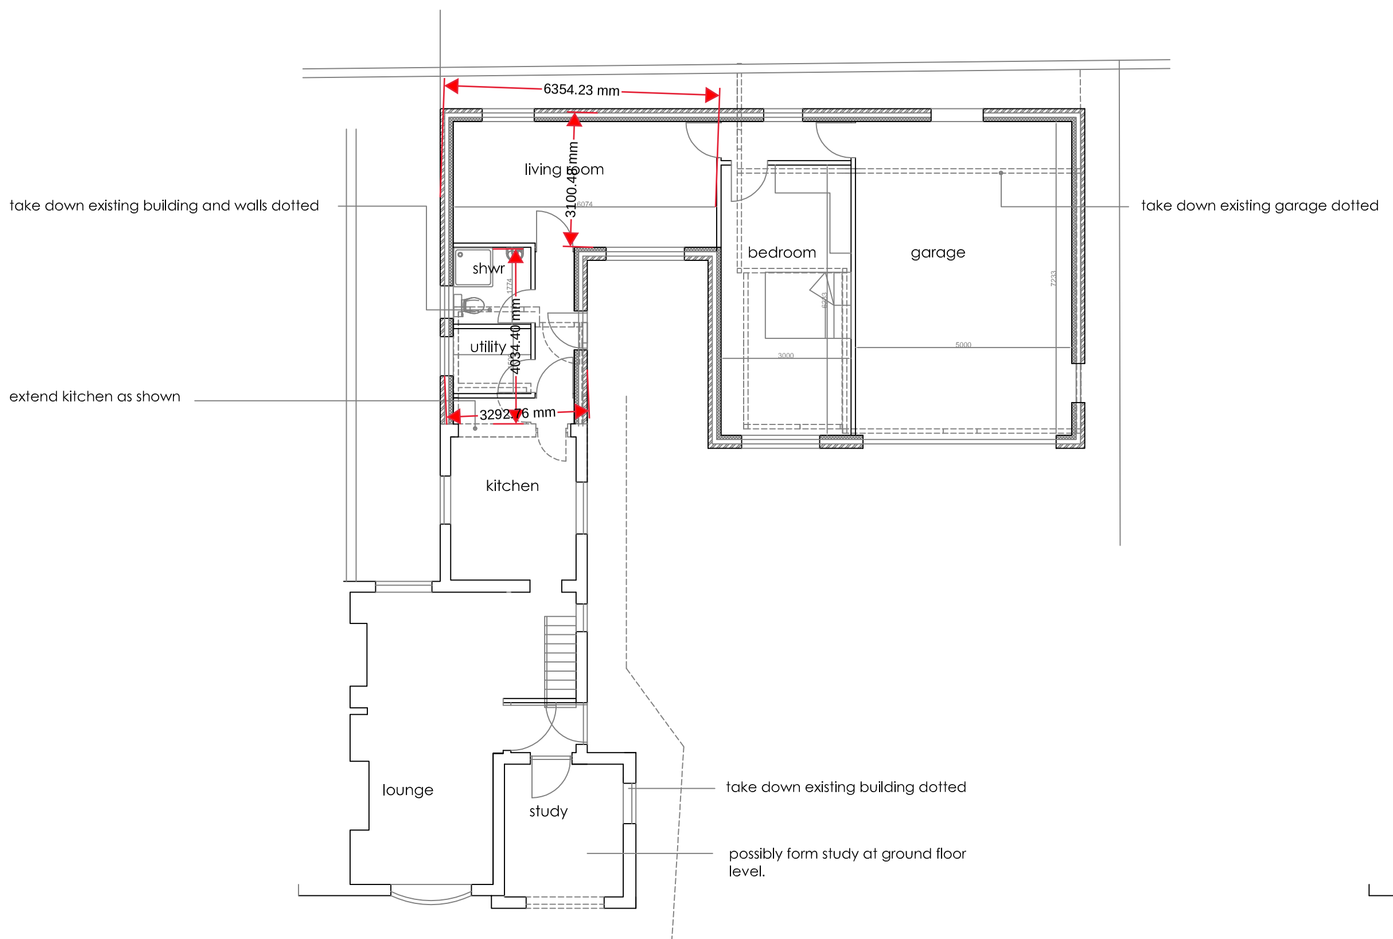

Ground floor plan



First floor plan

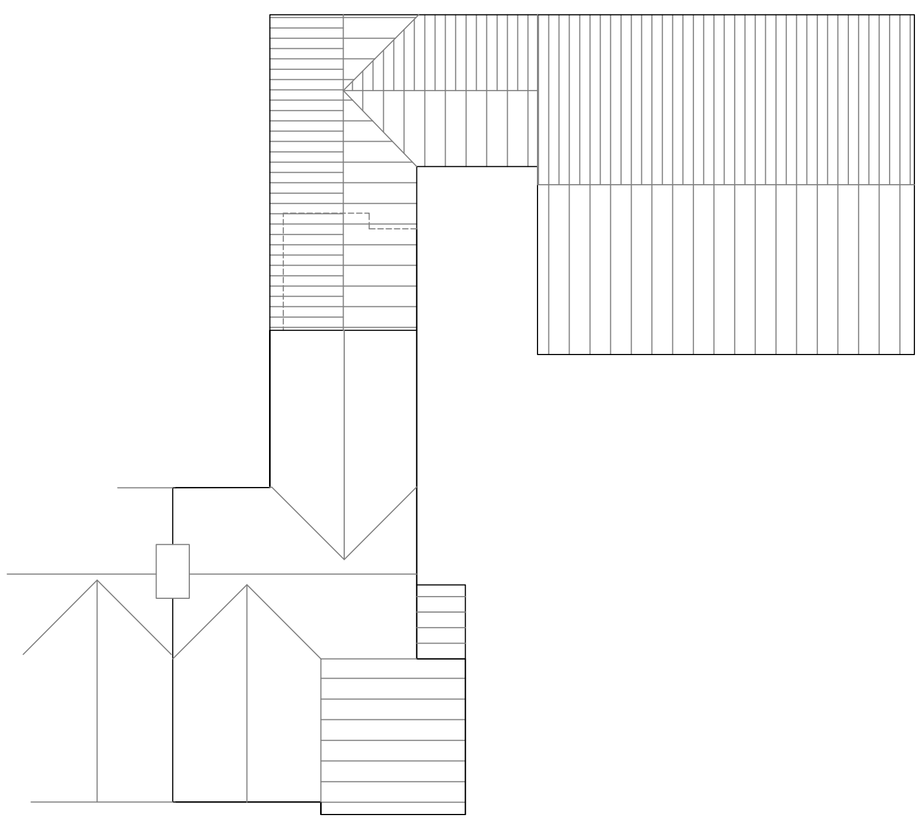

proposed roof plan

Robert Berry MCIAT
Architectural services
10 Truro Close, Congleton, Cheshire, CW12 3BD
t : 01260 279098 m : 07790 179093 e: robert.berry10@yahoo.co.uk

Client
Mr Andrew Machin

Project
Proposed extension at
1 Ivy Cottages, Greenway Bank,
Biddulph, ST8 7QY

Title
Scheme layout plan

Scale @A1 1:100
Date Jan 2018
Drg no 1768/02 Rev