North

1 0 1 2 3 4 5

SCALE
1: 100 m

KEY

- Mass of existing building roof
- Existing Neighbouring Building
- Concrete hard landscaping on site

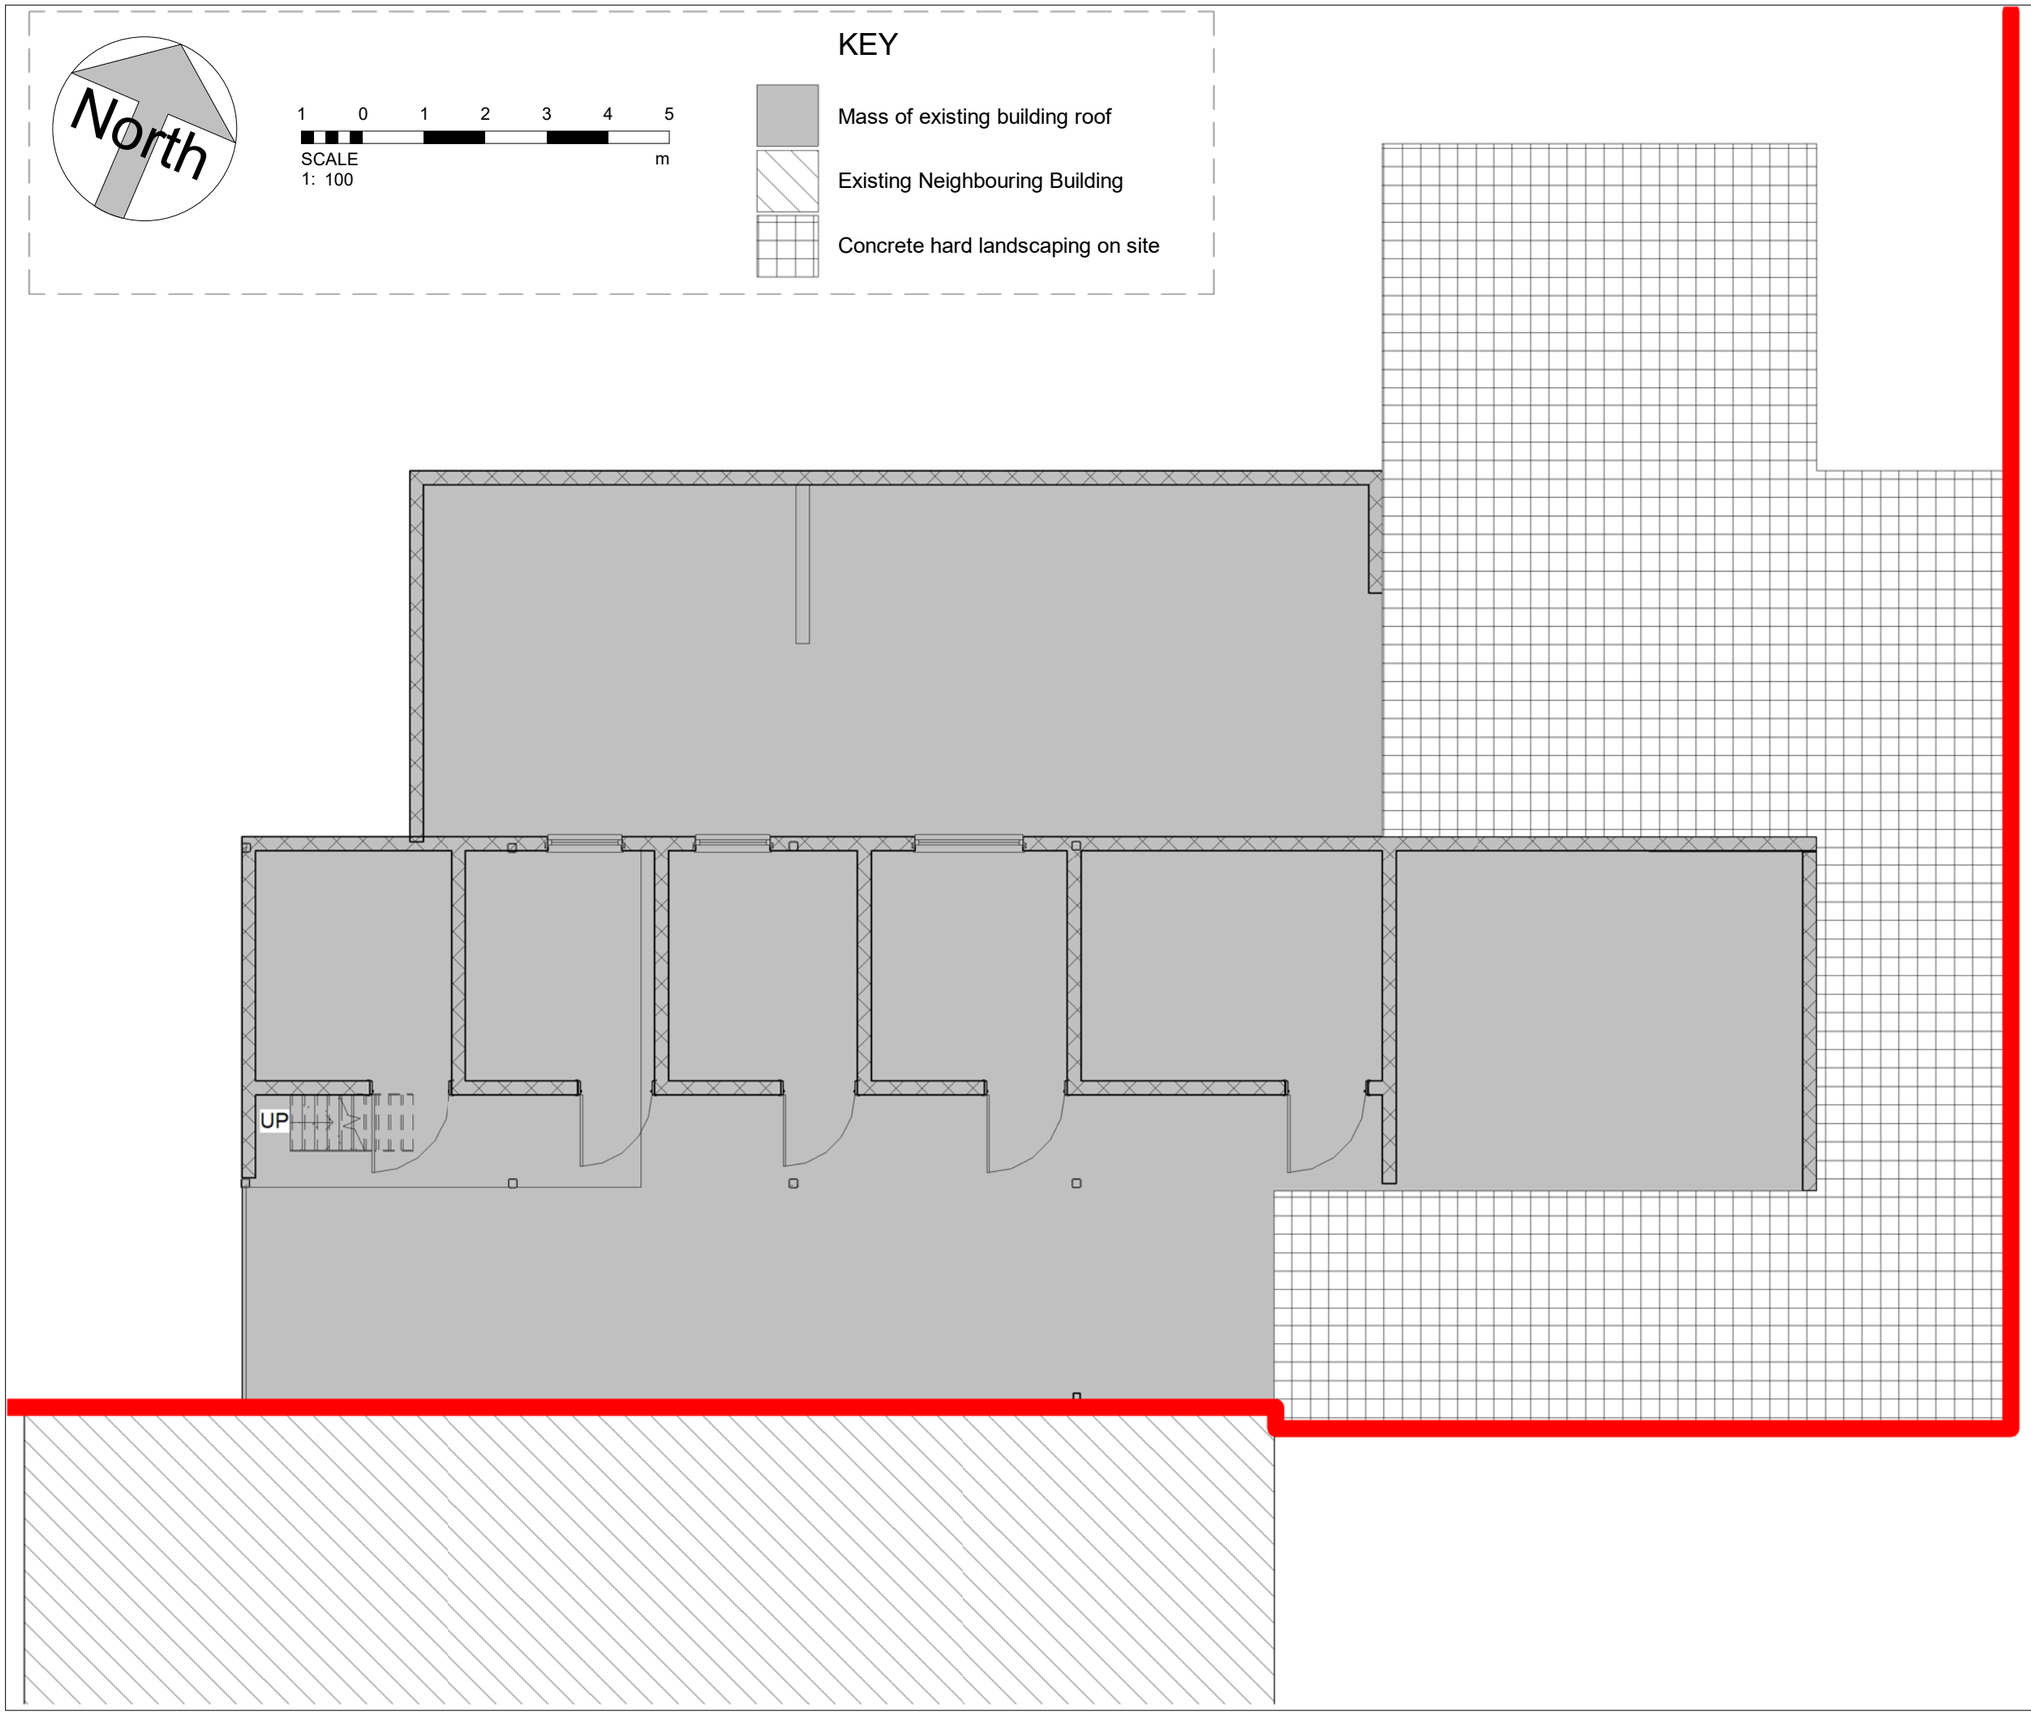

Revision Number	Revision Description	Revision Date

Project
The Stables at Woodhouse Green
The Stables, Woodhouse Green, Rushton Spencer

Client
Su Webber & John Pears

Contracto
r

arkhi architects + construction

Drawing Title
Existing Ground Floor Plan

Job Number	Date (Year/Month)	Scale @ A3
AB_160904	20.02.18	1 : 100

Drawing Status:

Drawing Number	Revision
EX 05	