

KIM SEATON DESIGN
26 WOODLAND DRIVE
ROCESTER
STAFFORDSHIRE
ST14 5LY
01889 590 164
07793 543 120

SITE:- RUE HILL

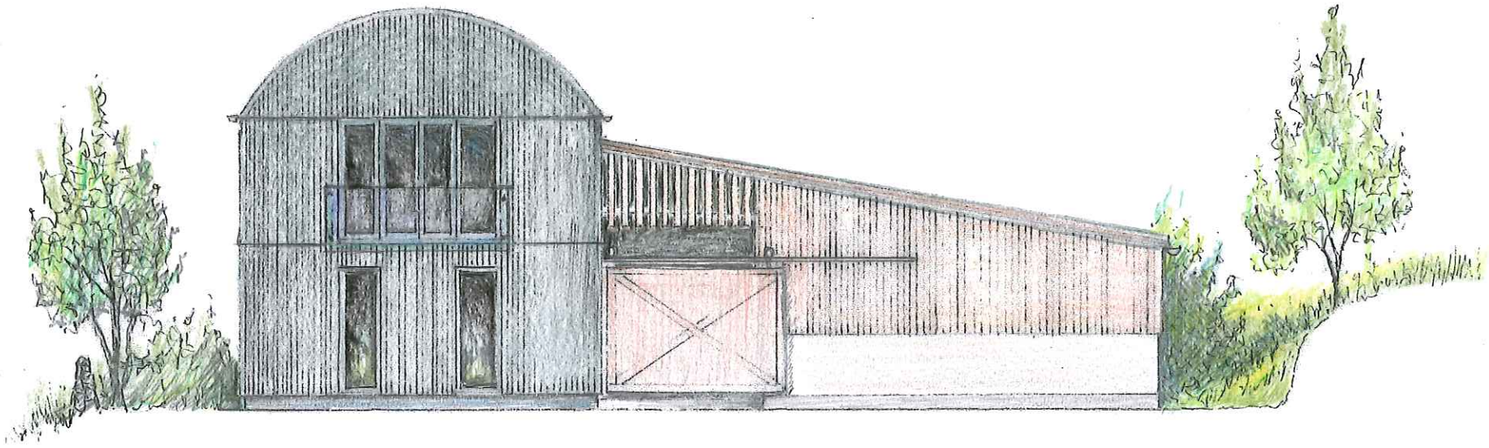

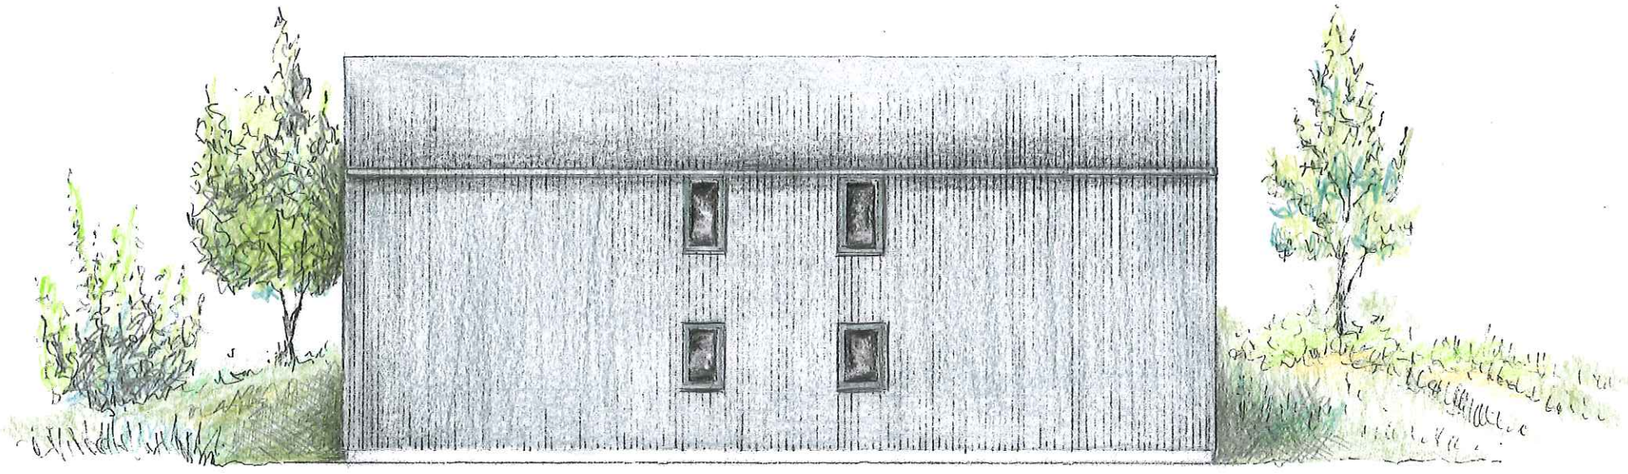

SCALE:- 1:100

DETAIL:- PROPOSED ELEVATIONS

MEASUREMENTS TO BE CHECKED ON SITE
DRAWINGS FOR PLANNING ONLY

©K. SEATON.