

This drawing is copyright and must not be copied, reproduced without the permission of MAC Architectural Design Ltd. Figured dimensions only are to be taken from this drawing. All contractors must visit the site and be responsible for taking and checking all dimensions and availability of services relative to their work. MAC Architectural Design Ltd are to be immediately advised of any variation between drawing and site conditions.


Existing Offices.

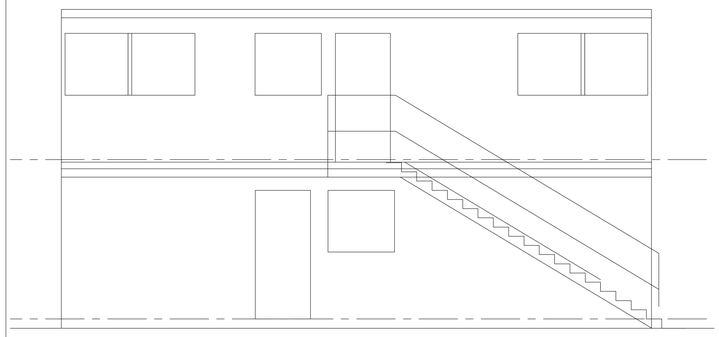


West Elevation
Scale 1:50

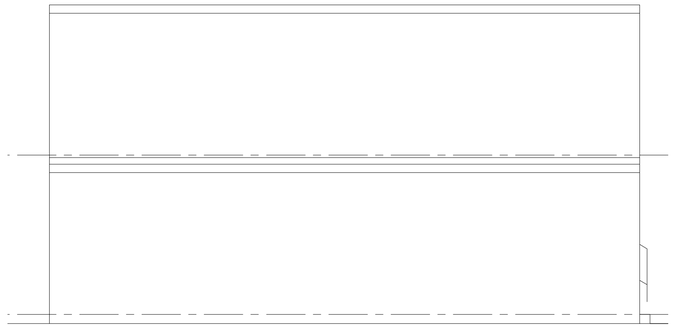

East Elevation
Scale 1:50

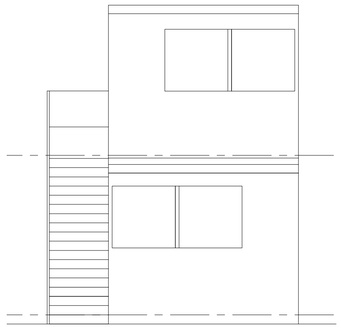


South Elevation
Scale 1:50

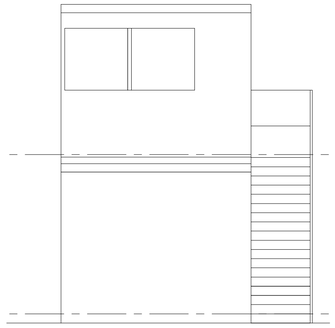

North Elevation
Scale 1:50


Existing Toilets.

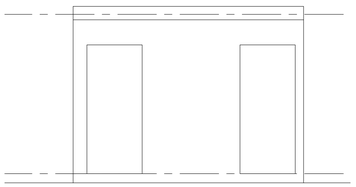


West Elevation
Scale 1:50




East Elevation
Scale 1:50

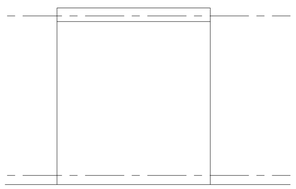


North Elevation
Scale 1:50

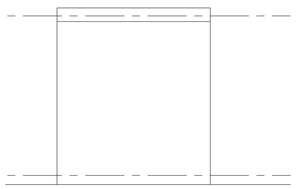

South Elevation
Scale 1:50

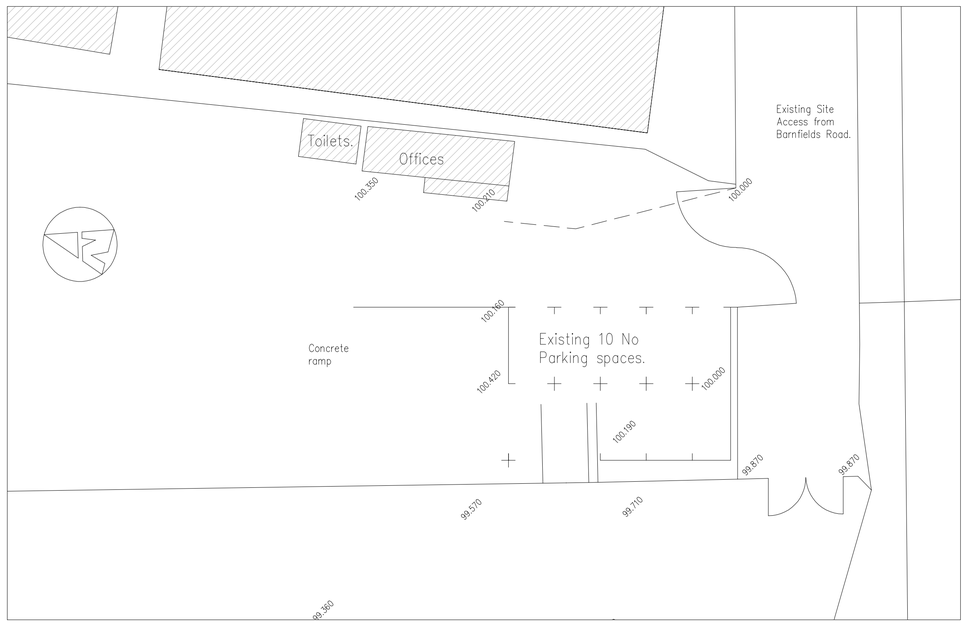

Site Plan Scale 1:200

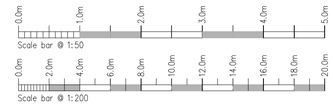

Rev.	Drawn	Comments.	Date

Client:
GS International Trucks Ltd.

Project:
Proposed Office Building at
GS International Trucks, Barnfields Industrial Estate, Barnfields Road, Leek, Staffordshire. ST13 5QG.

Title:
Plans Elevations as Existing.

Status:
Planning.

Paper Size A1: Drawn: ACB June 2017 Drawing Ref: 1472-01

MAC ARCHITECTURAL DESIGN LTD
Moorland House, 123 Moorland Road, Burslem, ST6 1JD.
T:01782 503302 E:admin@mac-arch.co.uk