

South Elevation Scale 1:100

FACING MATERIALS:
Walls: Ibstock (Birtley) Warickshire olde English 65mm facing brick.
Roof: Marley Modern Smooth Grey Concrete interlocking tile.




West Elevation Scale 1:100



East Elevation Scale 1:50





North Elevation Scale 1:50

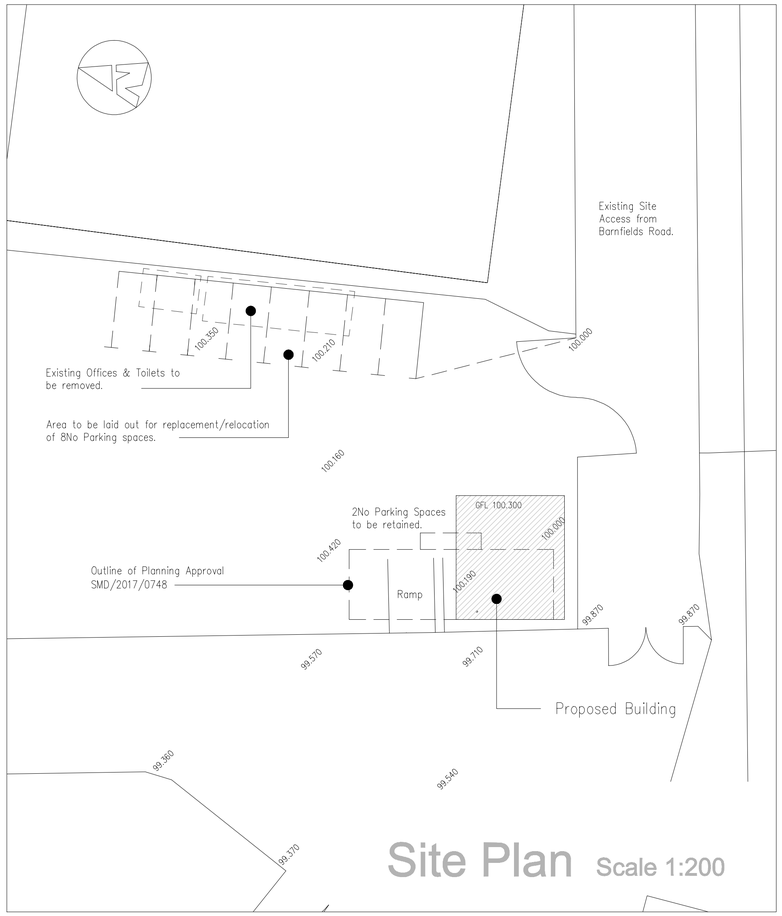


Site Plan Scale 1:200

This drawing is copyright and must not be copied, reproduced without the permission of MAC Architectural Design Ltd. Figured dimensions only are to be taken from this drawing. All contractors must visit the site and be responsible for taking and checking all dimensions and availability of services relative to their work. MAC Architectural Design Ltd are to be immediately advised of any variation between drawing and site conditions.

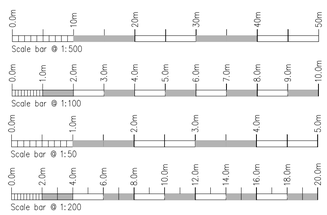


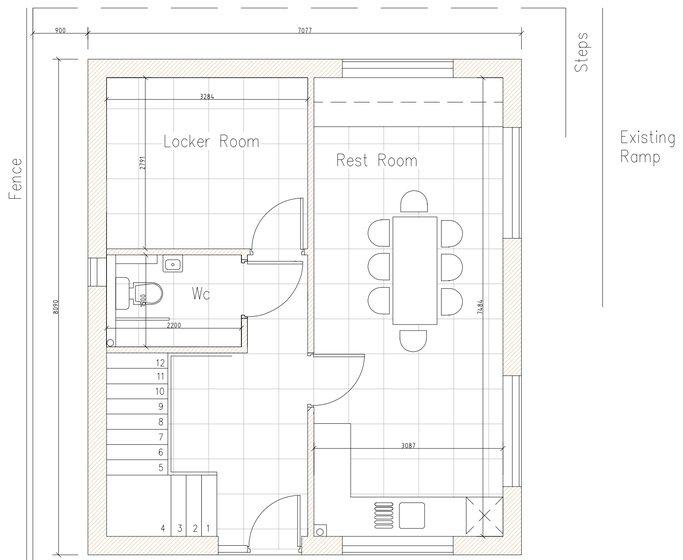

Ground Floor Scale 1:50

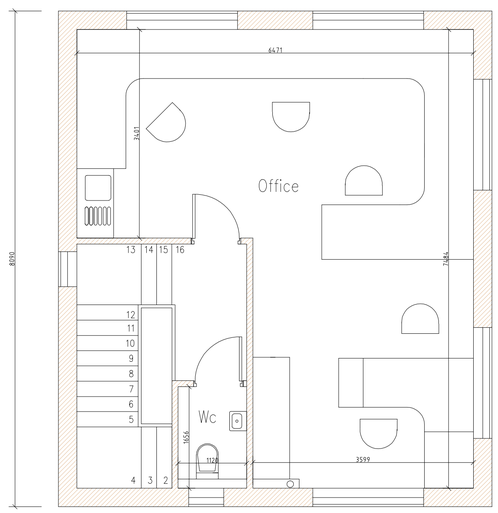

First Floor Scale 1:50

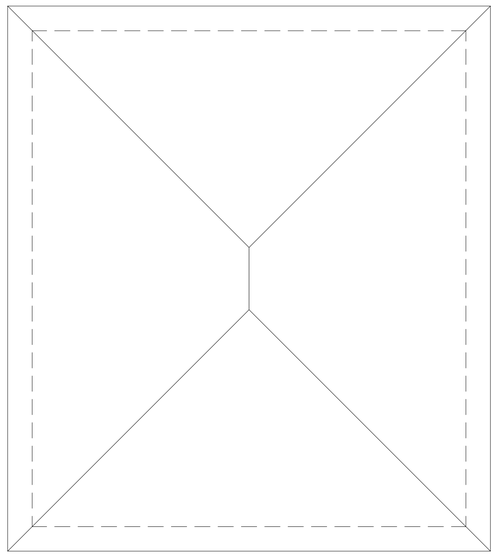

Roof Plan Scale 1:50

Rev.	Drawn	Comments.	Date

Client:
GS International Trucks Ltd.

Project:
Proposed Office Building at GS International Trucks, Barnfields Industrial Estate, Barnfields Road, Leek, Staffordshire. ST13 5QG.

Title:
Plans Elevations & Sections.

Status:
Planning.

Paper Size A1: Drawn: ACB March 2018 Drawing Ref: 1472-07

MAC ARCHITECTURAL DESIGN LTD
Moorland House, 123 Moorland Road, Burslem, ST6 1JD.
T:01782 503302 E:admin@mac-arch.co.uk