Copyright of this drawing is vested in the Architect and it must not be copied or reproduced without consent. Figured dimensions only are to be taken from this drawing. All contractors must visit the site and be responsible for taking and checking all dimensions relative to their work. Hewitt&Carr Architects Ltd are to be advised of any variation between drawings and site conditions.
CLIENTS ARE ADVISED TO CLARIFY DIMENSIONS WITH THE ARCHITECT PRIOR TO SETTING OUT AND NOT TO SCALE FROM THE DRAWING

Rev.	Drawn	Comments	Date

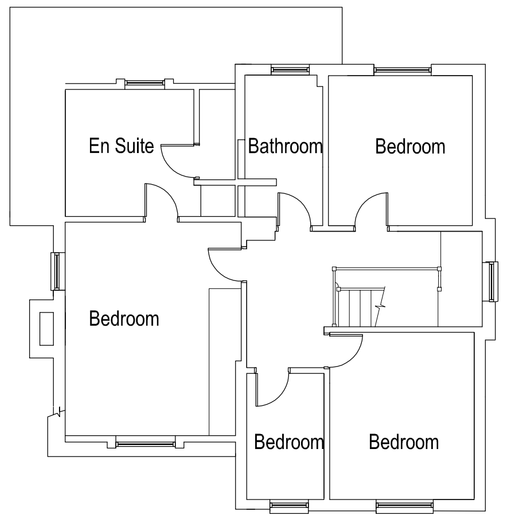

FIRST FLOOR PLAN 1:100



FRONT ELEVATION 1:50



REAR ELEVATION 1:50

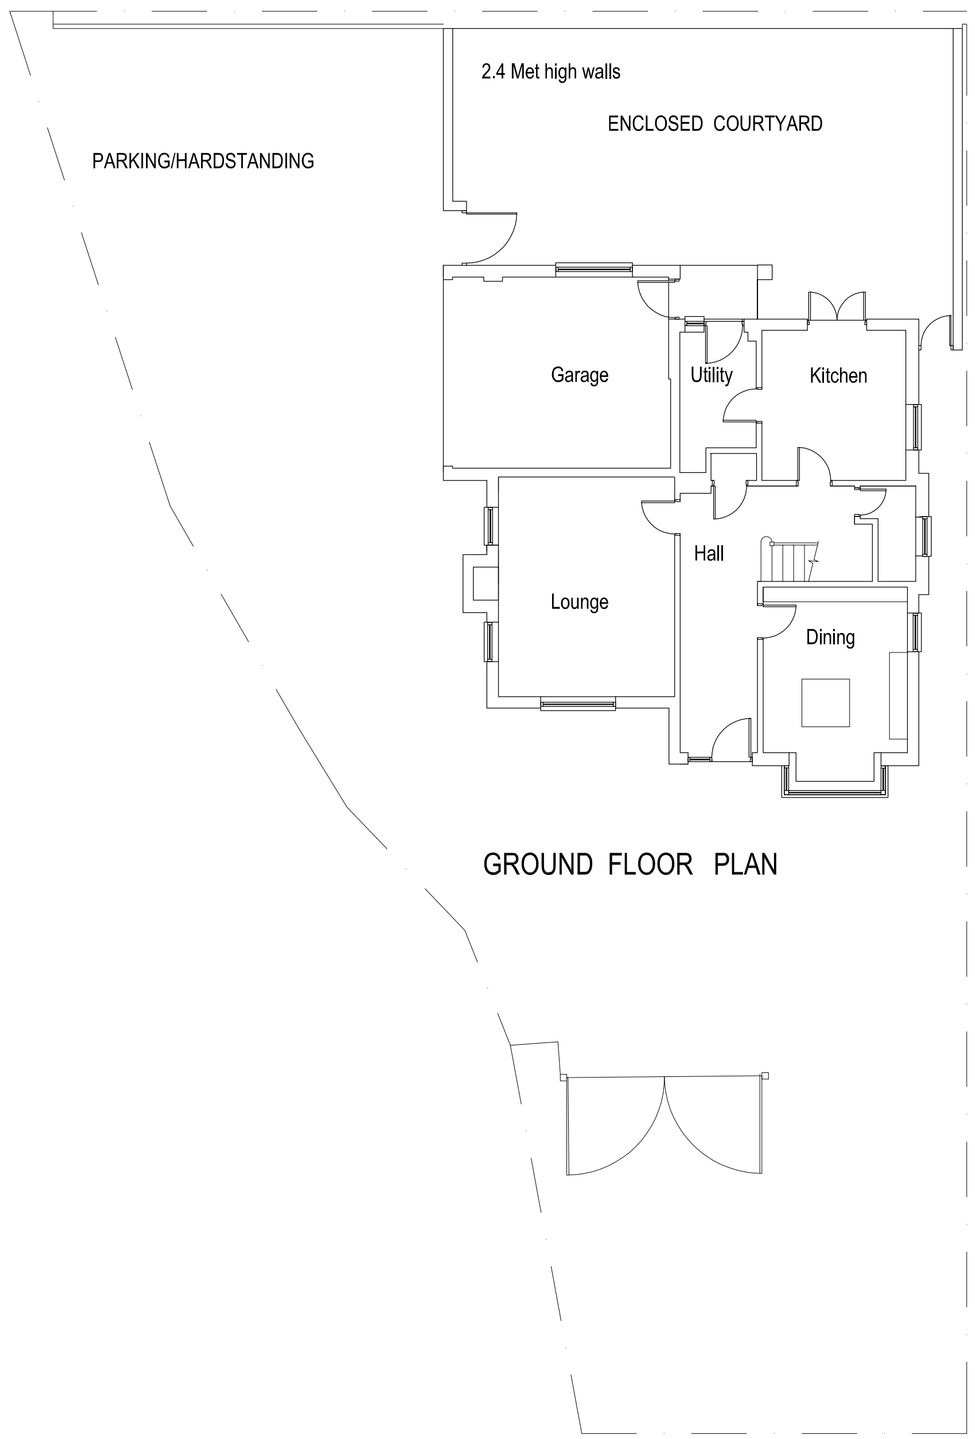

GROUND FLOOR PLAN

GROUND FLOOR PLAN 1:100



SIDE ELEVATION 1:50

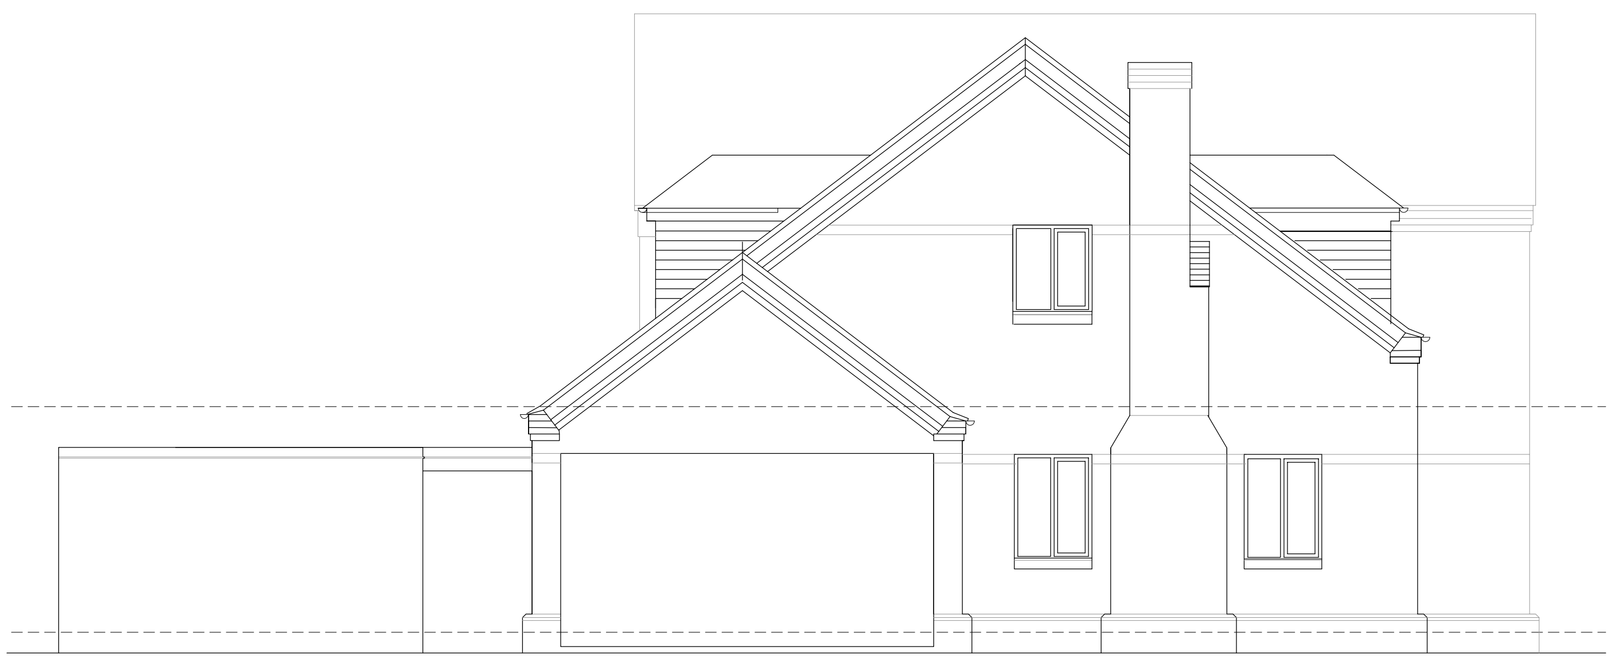

SIDE ELEVATION 1:50

Ordnance Survey © Crown copyright 2018 All rights reserved.
Licence number 100051789

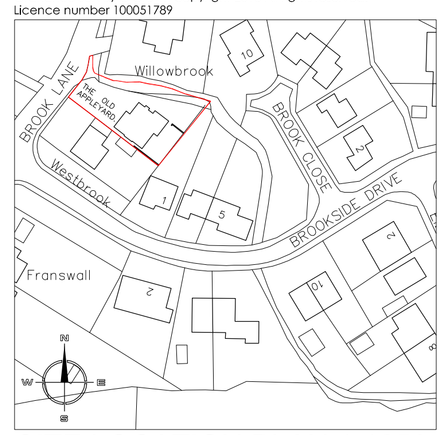

SITE LOCATION PLAN 1:1250

Hewitt&Carr Architects
A: 2-4 Cross Street I Cheadle I Staffordshire I ST10 1NP
T: 01538 756888
E: enquiries@hcarchitects.co.uk
W: www.hcarchitects.co.uk

Client
Mr J Sambrook

Project
Proposed Car Port and Conversion of Existing Garage to Study and Workshop at the Old Appleyard, Endon

Title
Plans and Elevations as Existing

Planning

Status
Planning

Date March 2018 Drawn JES

Scale @A1 as stated Checked

Project No Drawing No. AL(0)02 Rev A