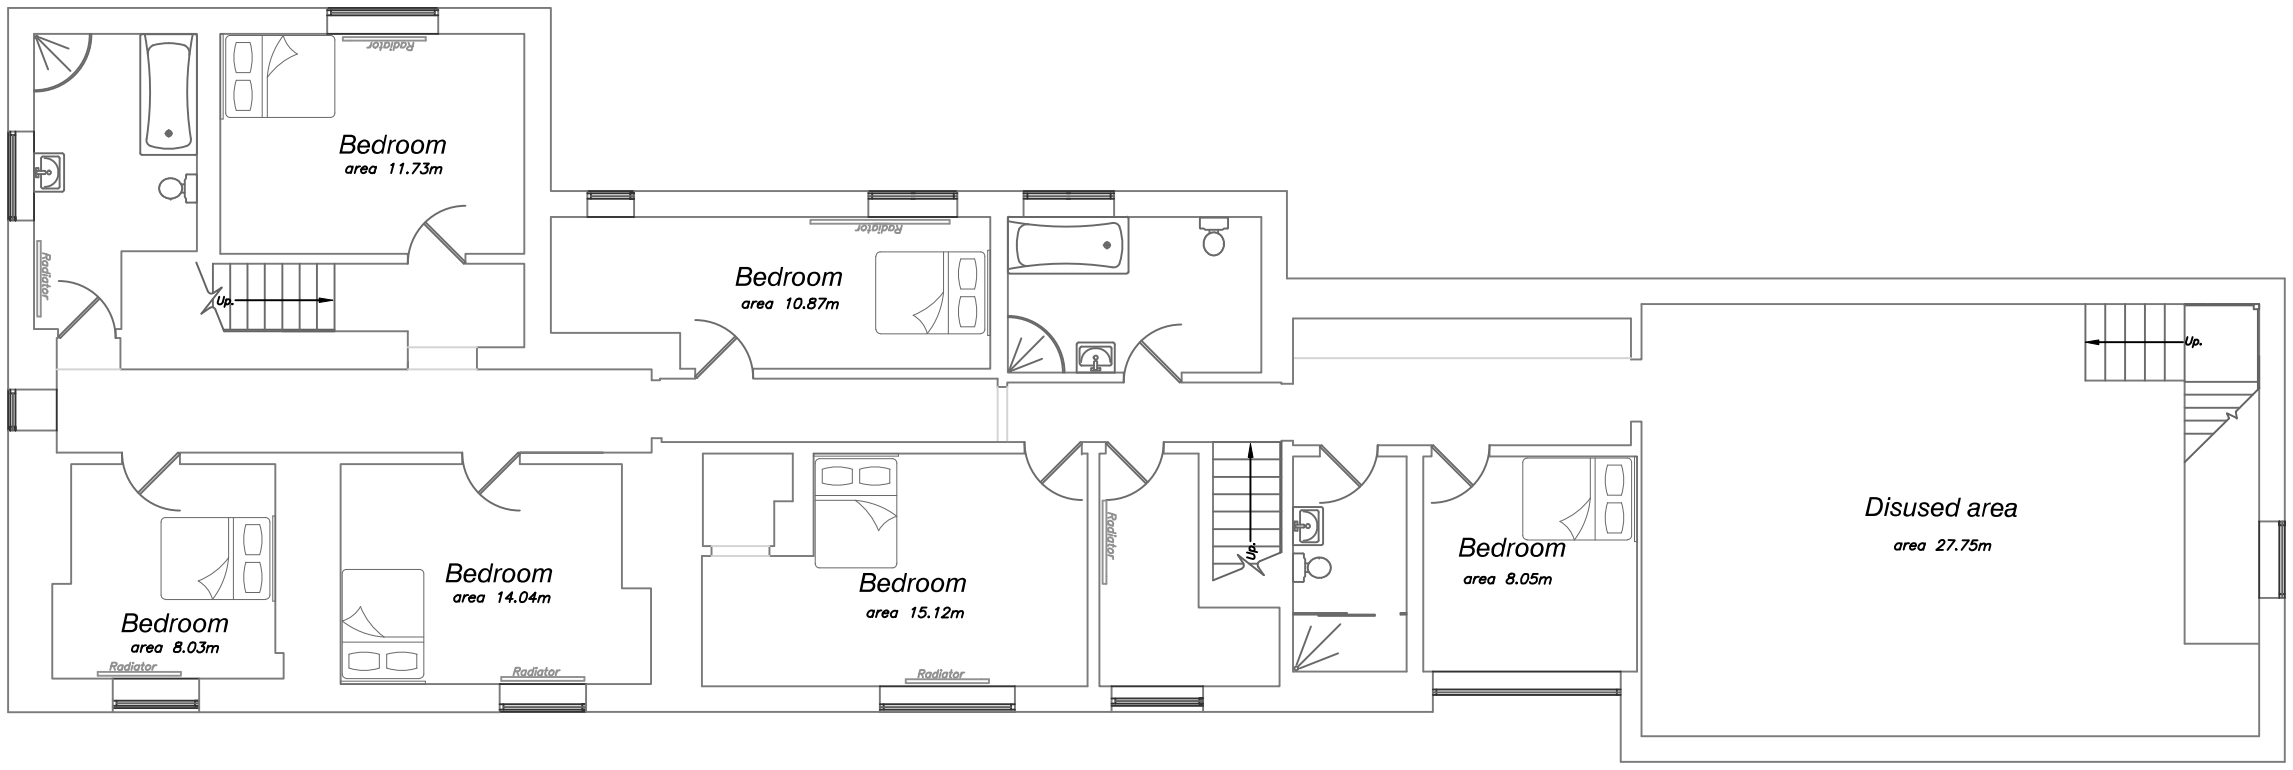

Middle School
Greenhills Farm
Ipstones Edge
Ipstones
Staffordshire
ST10 2LP

As measured building survey.
All dimensions correct at time on site.

drawing number: 1st v.01
Measured by: Kyle Holdcroft
Drawn by Kyle Holdcroft

Drawing title:
First floor, floor plan

Scale:

1:200 @A3

notes:

before any work commences contractor is to confirm dimensions as corrections will be needed in order to bring contractor up to correct specifications.