

Rear Elevation

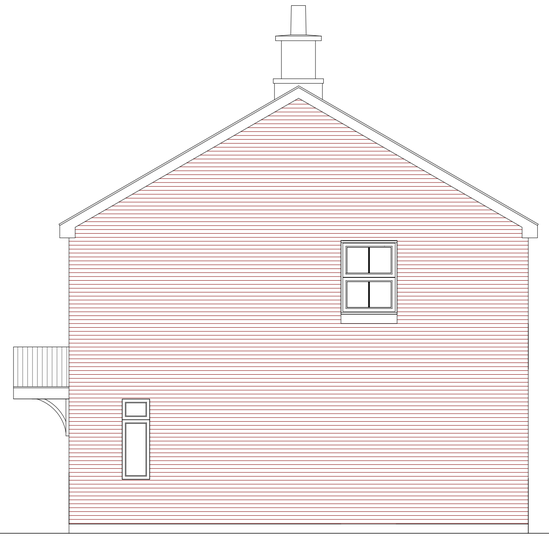

Side Elevation



Front Elevation

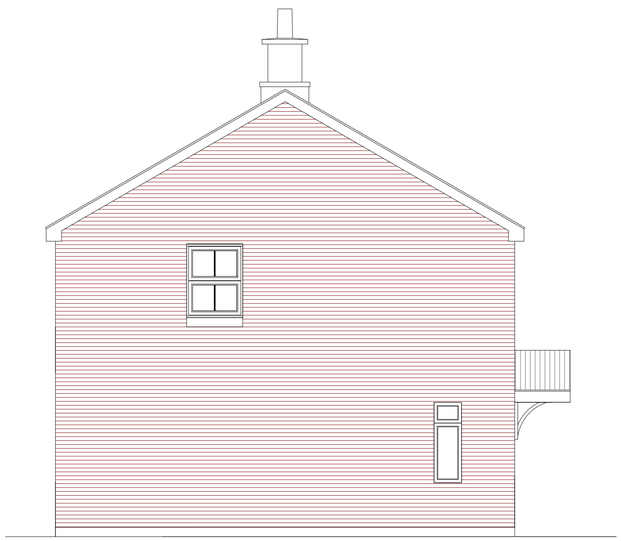

Side Elevation

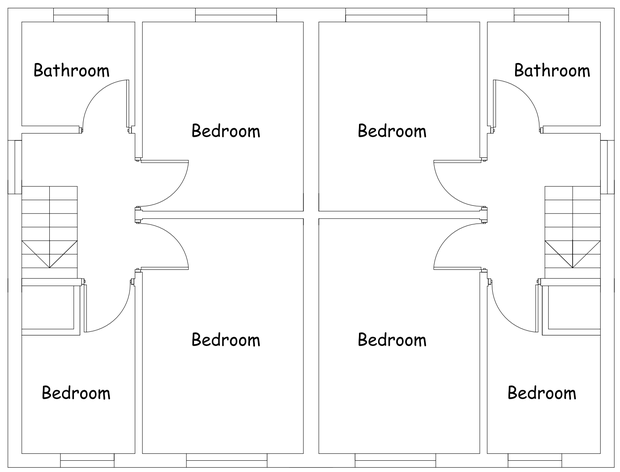

First Floor

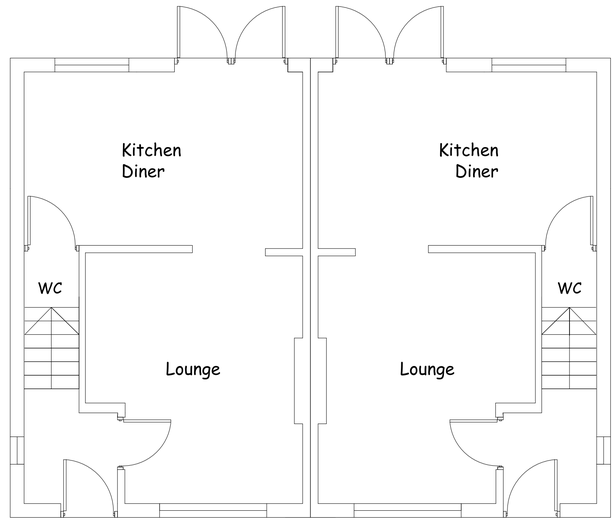

Ground Floor

Revision Schedule

Rev	Description	Date

This drawing has been prepared for the purpose of obtaining Planning & Building Regulation Approval only.

The copyright of this drawing is vested in Philip Kelsall Associates and must not be reproduced in any form without written consent

Address
Woodland Cottage
Congleton Road
Whitemoor
Cheshire CW12 3NE

Client
Mr K Dooley

Project: Residential Development
Date: Jan 2018
Scale: 1:50 @ A1 Paper
Drawing Title: Proposed Dwellings
Drawing No.: WC/CR/02

Philip Kelsall Associates
Architectural & Building Consultants
CBuildE chartered building engineer
Manorial House
5 Woodcock Lane Mow Cop ST7 3NG
Tel : 01782 698516
Mob : 07889 364105

e : phil@philipkelsall.co.uk
w : www.philipkelsall.com