
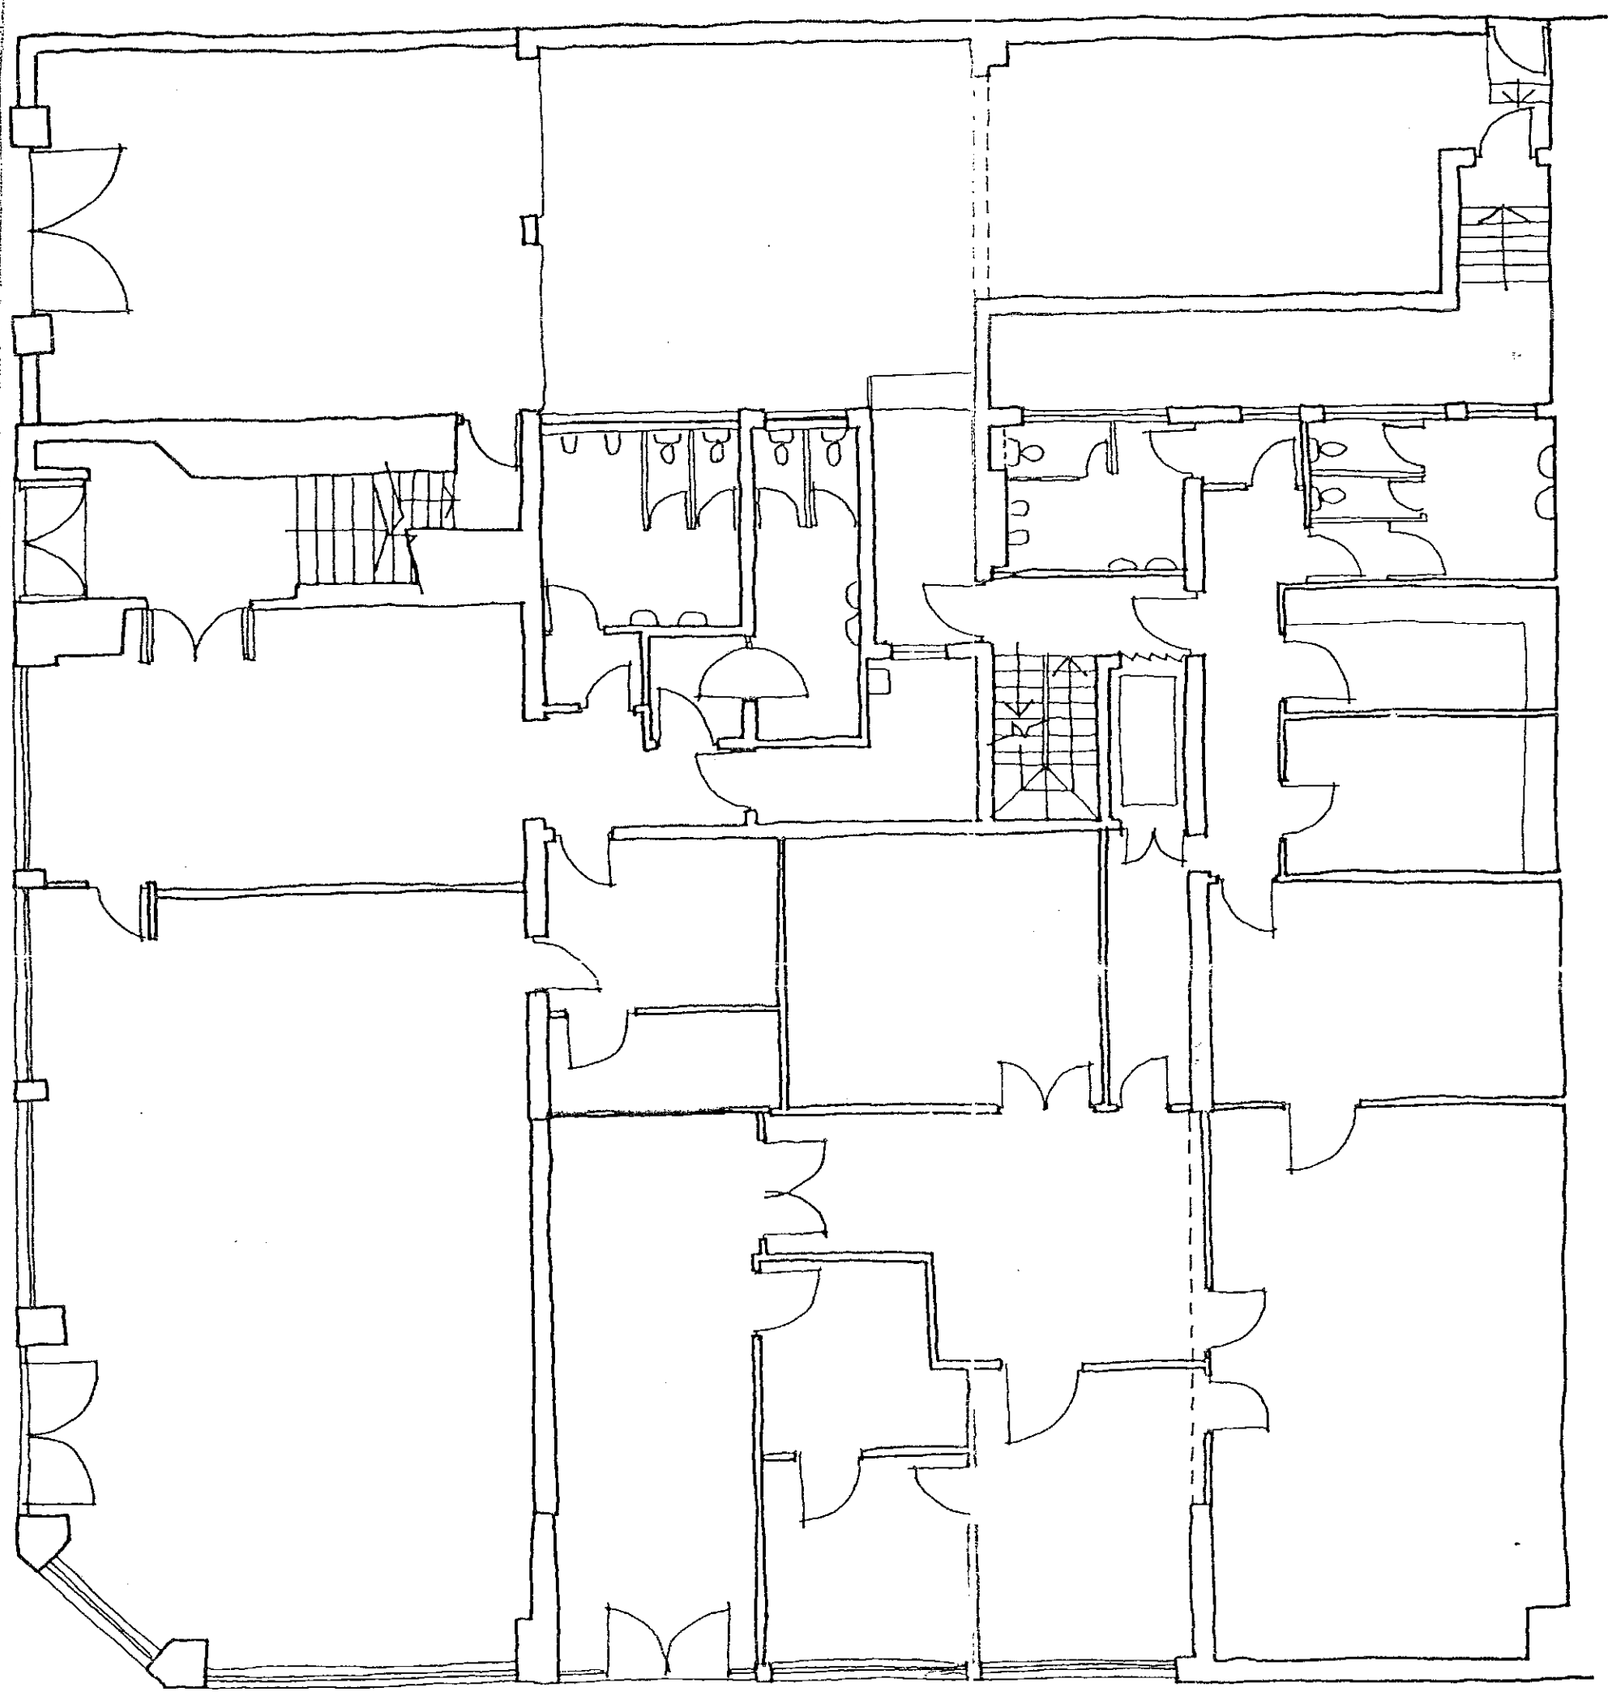


Existing Ground Floor Plan

ARCHITECTS, PLANNING and DESIGN CONSULTANTS

Nicol Thomas Ltd Registered Office Gateway House 53 High Street Birmingham B4 7SY Registered in England Reg No 2140639
Quality Assured to BS EN ISO 9001:1994 Certificate Number GB 4723.

Do not scale. Contractors must check all dimensions on site before preparing production drawings or commencing any work.
This drawing and its design is the copyright of Nicol Thomas Ltd and may not be reproduced in any form whatsoever without their prior express written consent.

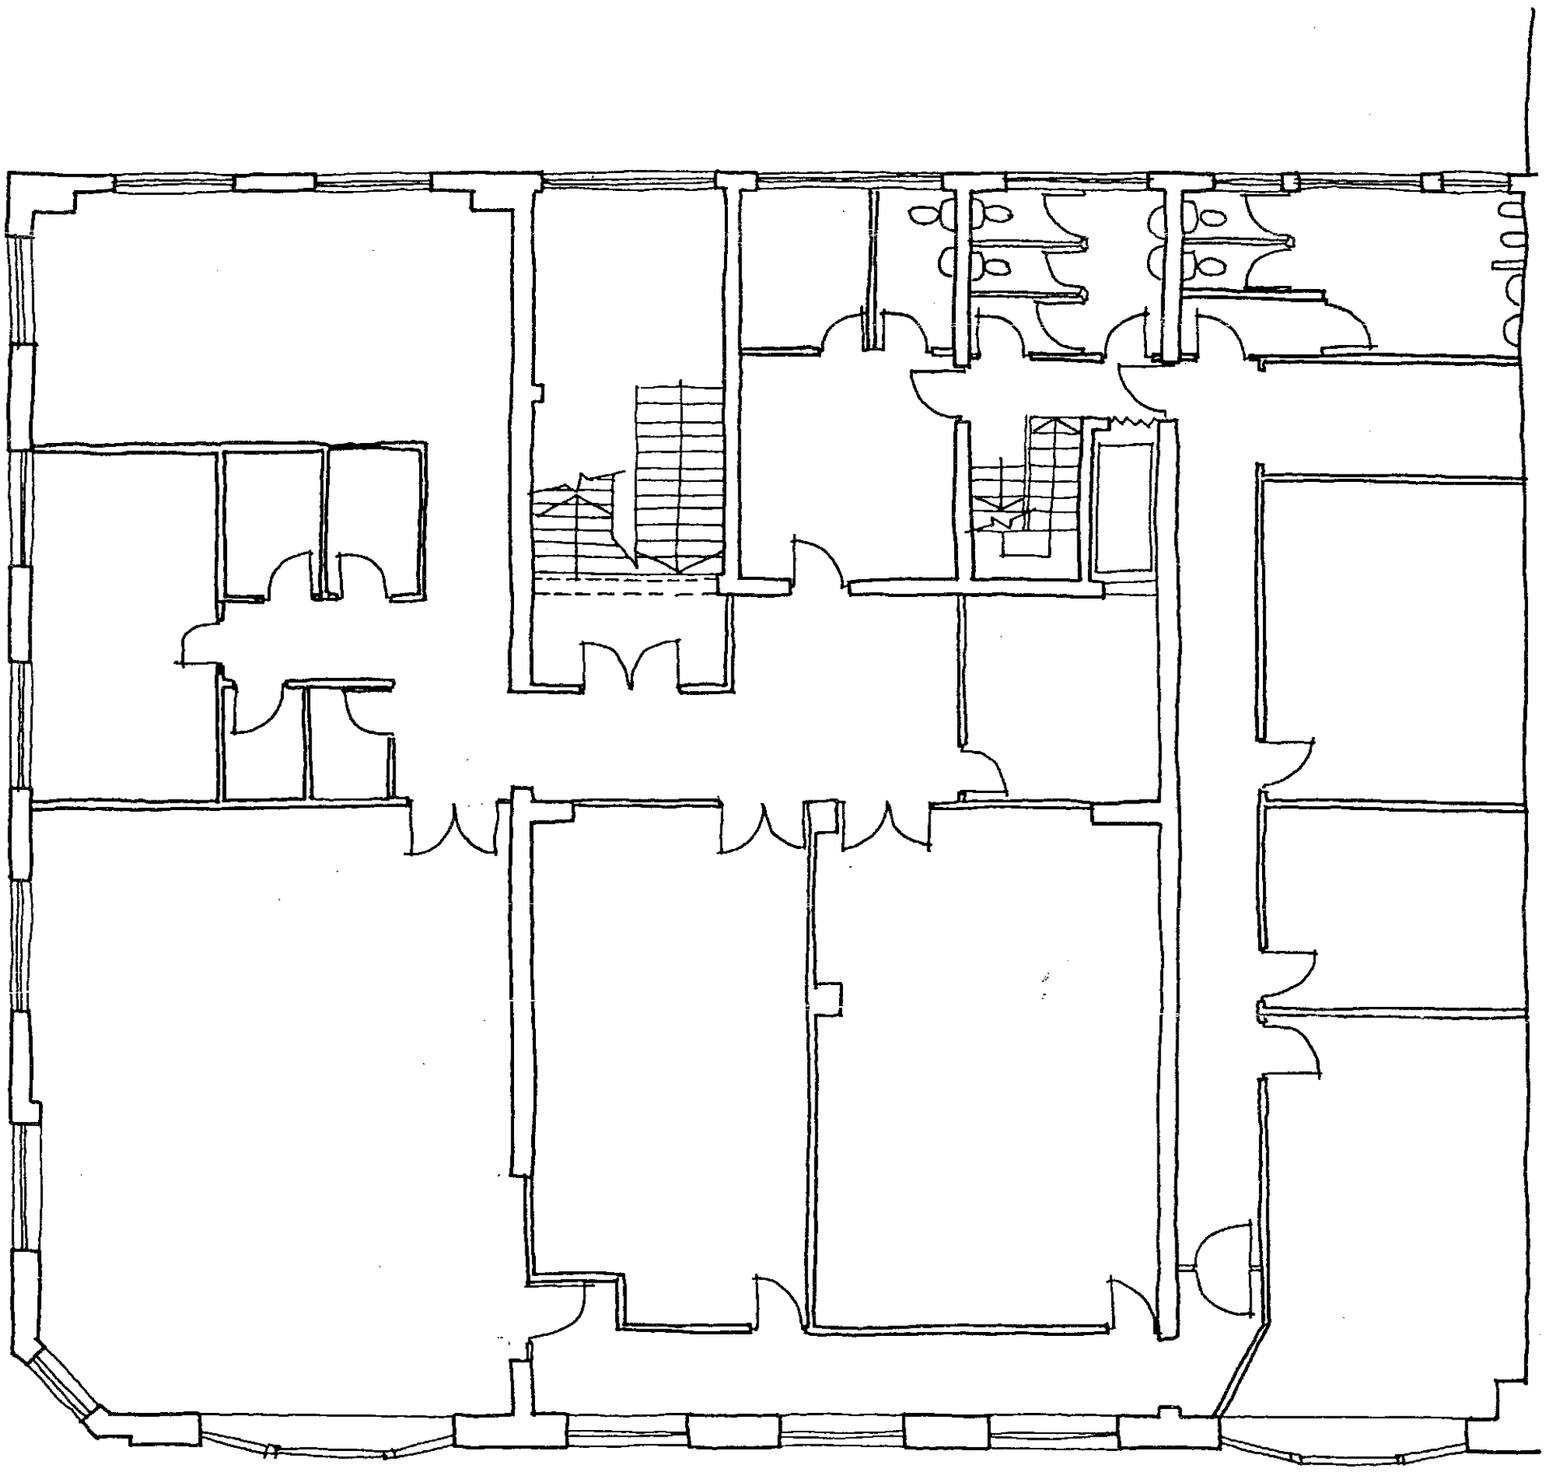


Existing First Floor Plan

ARCHITECTS, PLANNING and DESIGN CONSULTANTS

Nicol Thomas Ltd Registered Office Gateway House 53 High Street Birmingham B4 7SY Registered in England Reg. No. 2140639.
Quality Assured to BS EN ISO 9001:1994 Certificate Number GB 4723.

Do not scale. Contractors must check all dimensions on site before preparing production drawings or commencing any work.
This drawing and its design is the copyright of Nicol Thomas Ltd and may not be reproduced in any form whatsoever without their prior express written consent.

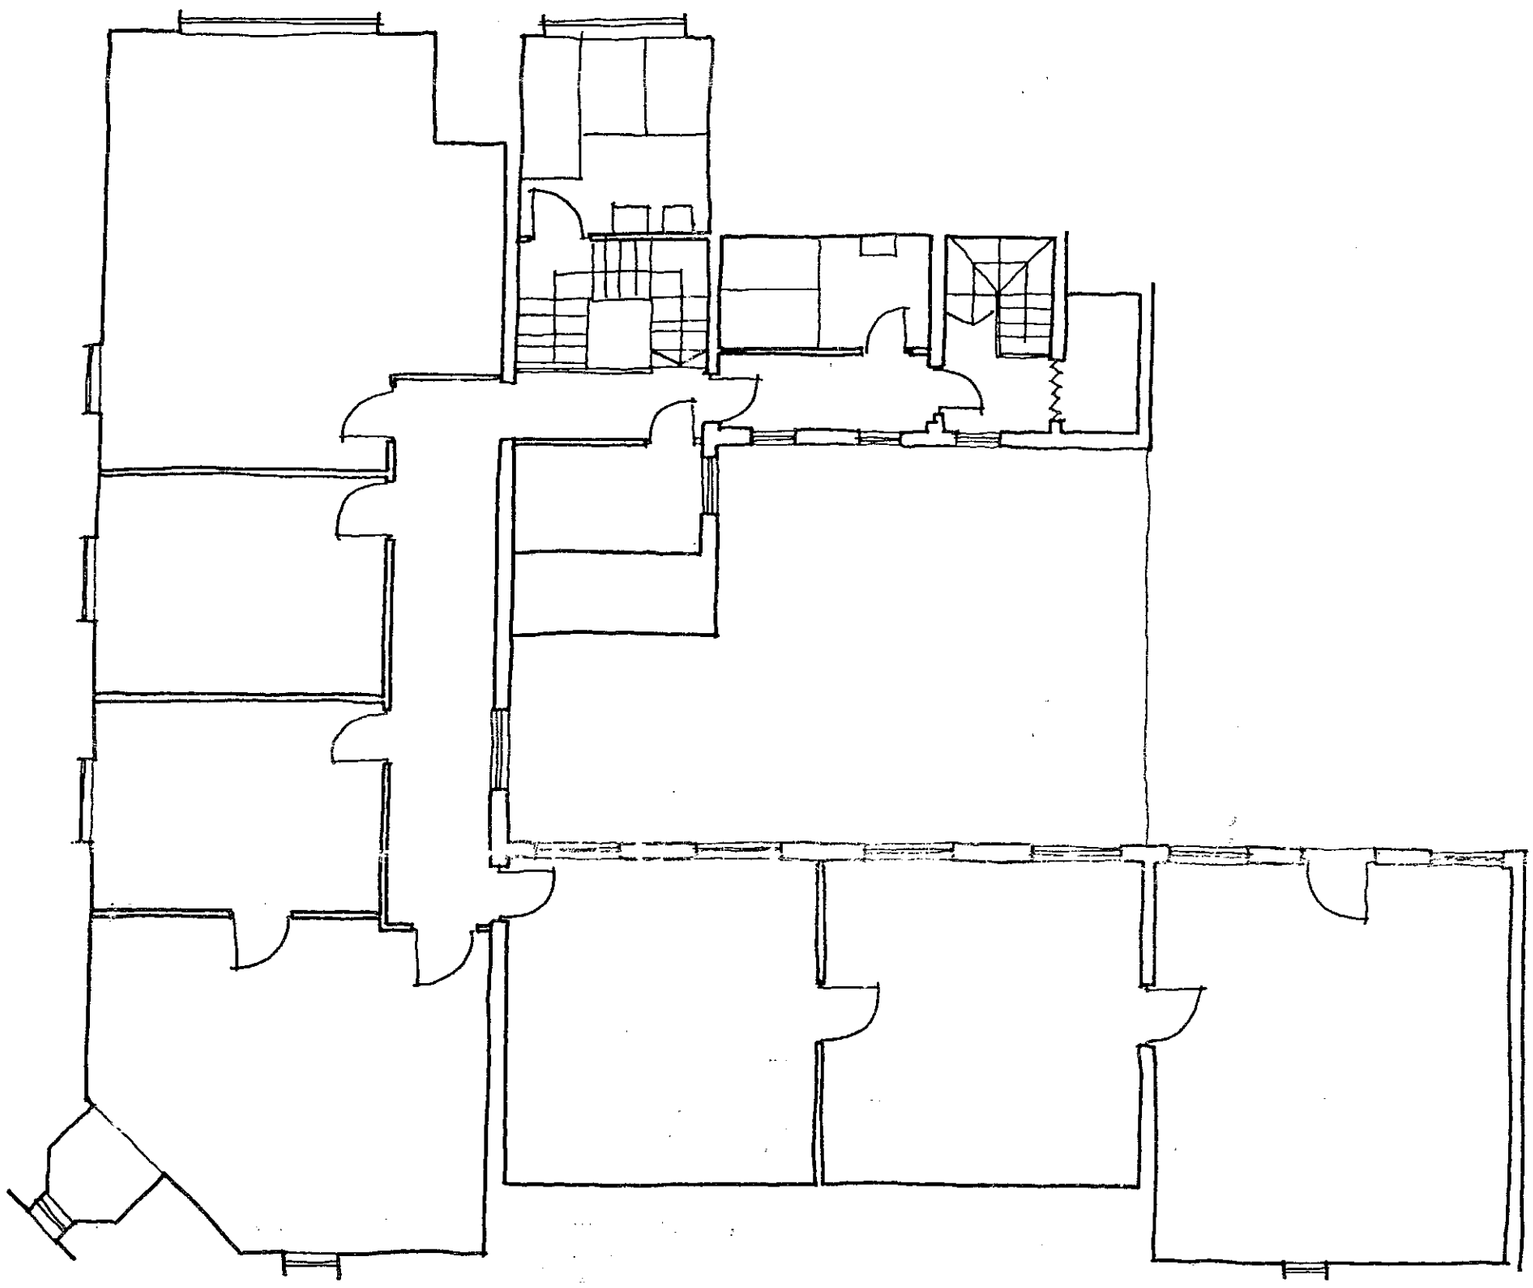

Existing Second Floor Plan

nicol thomas
Heyside House Blackshaw Lane
Heyside Royton Oldham OL2 8NS
Tel: 01706 290088
Fax: 01706 290099
e-mail:nicolthomas-old.demon.co.uk
also at Birmingham

Preliminary	○	Date	JUNE 02	Drawn	JWC	Client	TEMPLAR H.A.
Final	○	Scale	1:100	Checked		Job title	HIGH STREET, LEEK

Drawing title: EXISTING FIRST & SECOND FLOOR PLANS

Drawing No. M2071-02