
Norwegian Log
BUILDINGS FOR LIFE


Norwegian Log Buildings Limited
230 London Road
Reading RG6 1AH
0118 966 9236
sales@norweglanlog.co.uk
www.norweglanlog.co.uk

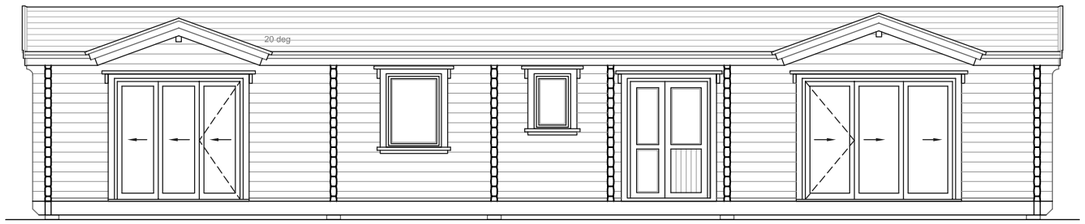


South Elevation




East Elevation

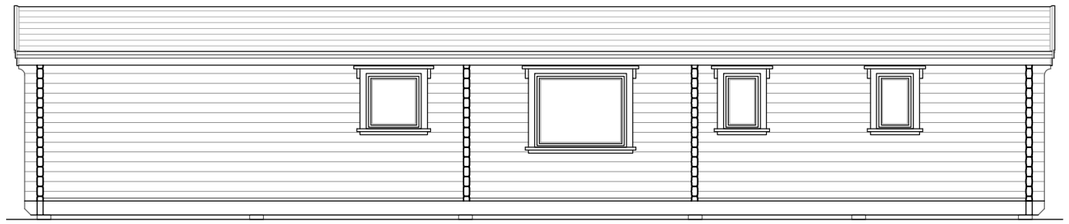


North Elevation

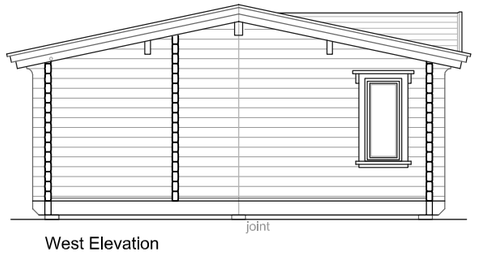

West Elevation

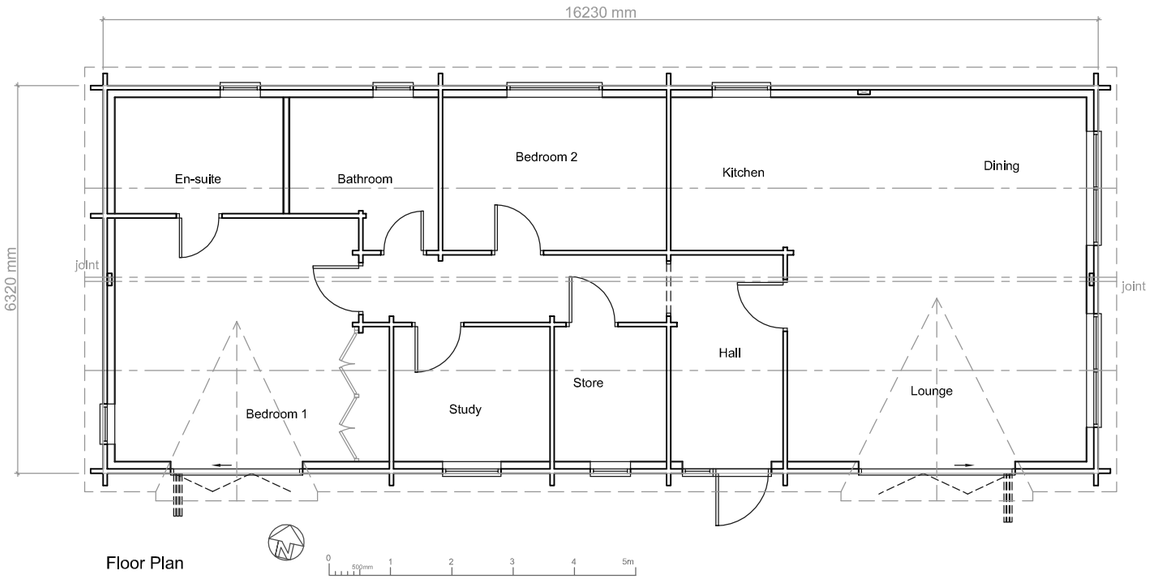

Floor Plan

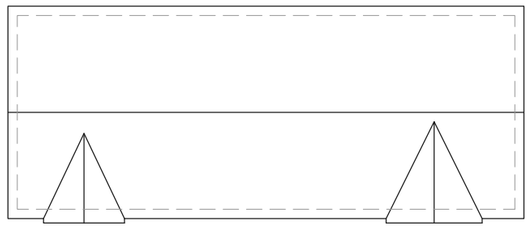

Roof Plan 1:200

Client
Mr & Mrs Peck
Cloud Side House, Red Lane,
Cloud Side, Congleton, CW12 3QQ

Project
Three Bed Transportable Home to BS3632:2015
Floor Plan & Elevations

Scale 1:100 @ A3

Date March 2018

The copyright of this drawing remains the property of Norwegian Log Buildings Ltd and must not be transferred to a third party without the written permission of the copyright holders.

Drg. No. 21823/02

Rev.