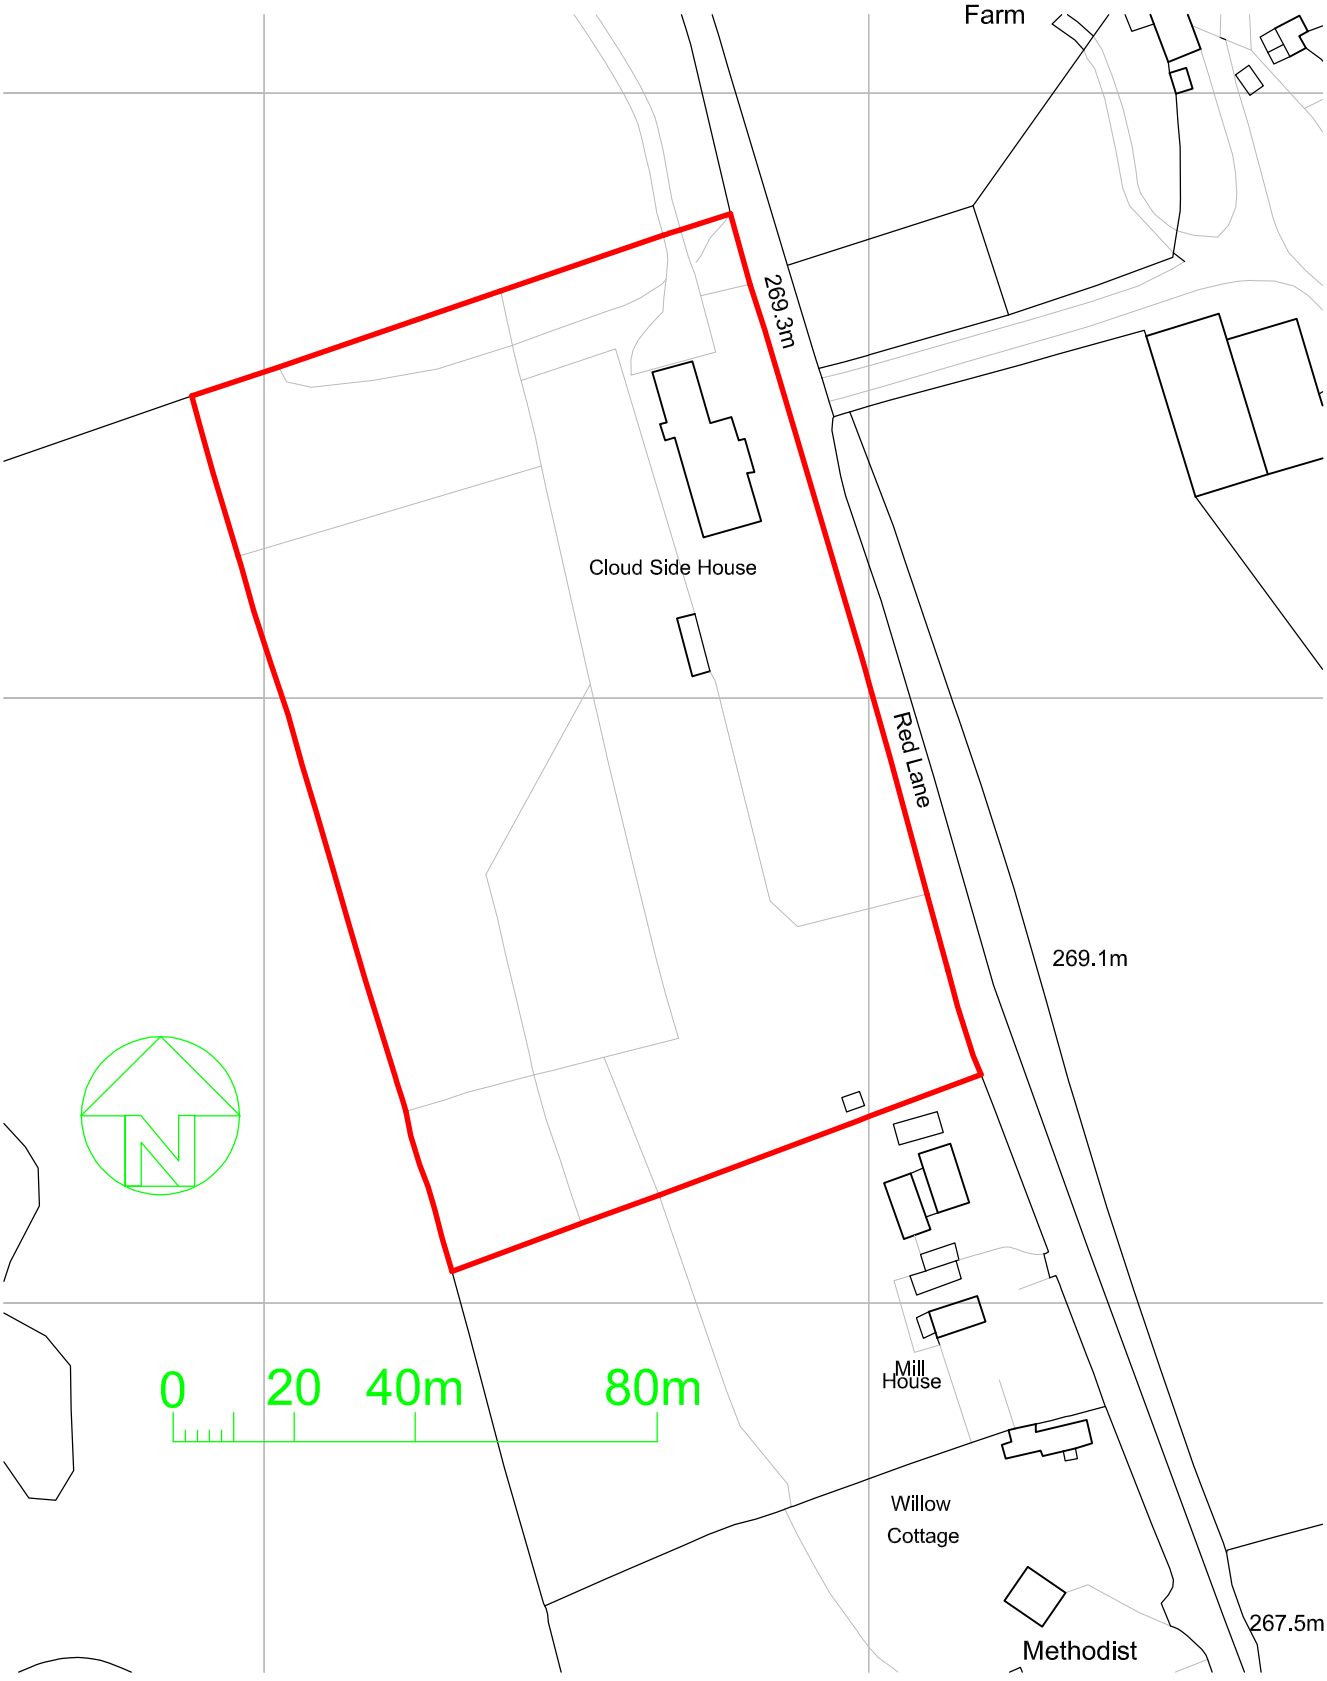


Norwegian Log
BUILDINGS FOR LIFE
Norwegian Log Buildings Limited
230 London Road
Reading RG6 1AH
0118 966 9236
sales@norwegianlog.co.uk
www.norwegianlog.co.uk

Issue	Date	Revision
A		

Work to figured dimensions only, do not scale. © Copyright.

Drawing Title
Cloud Side House, Red Lane,
Cloud Side, Congleton, CW12 3QQ
LOCATION PLAN

Scale 1:1250 @ A4

Date March 2018

Drg. No. 21823/03

Rev.