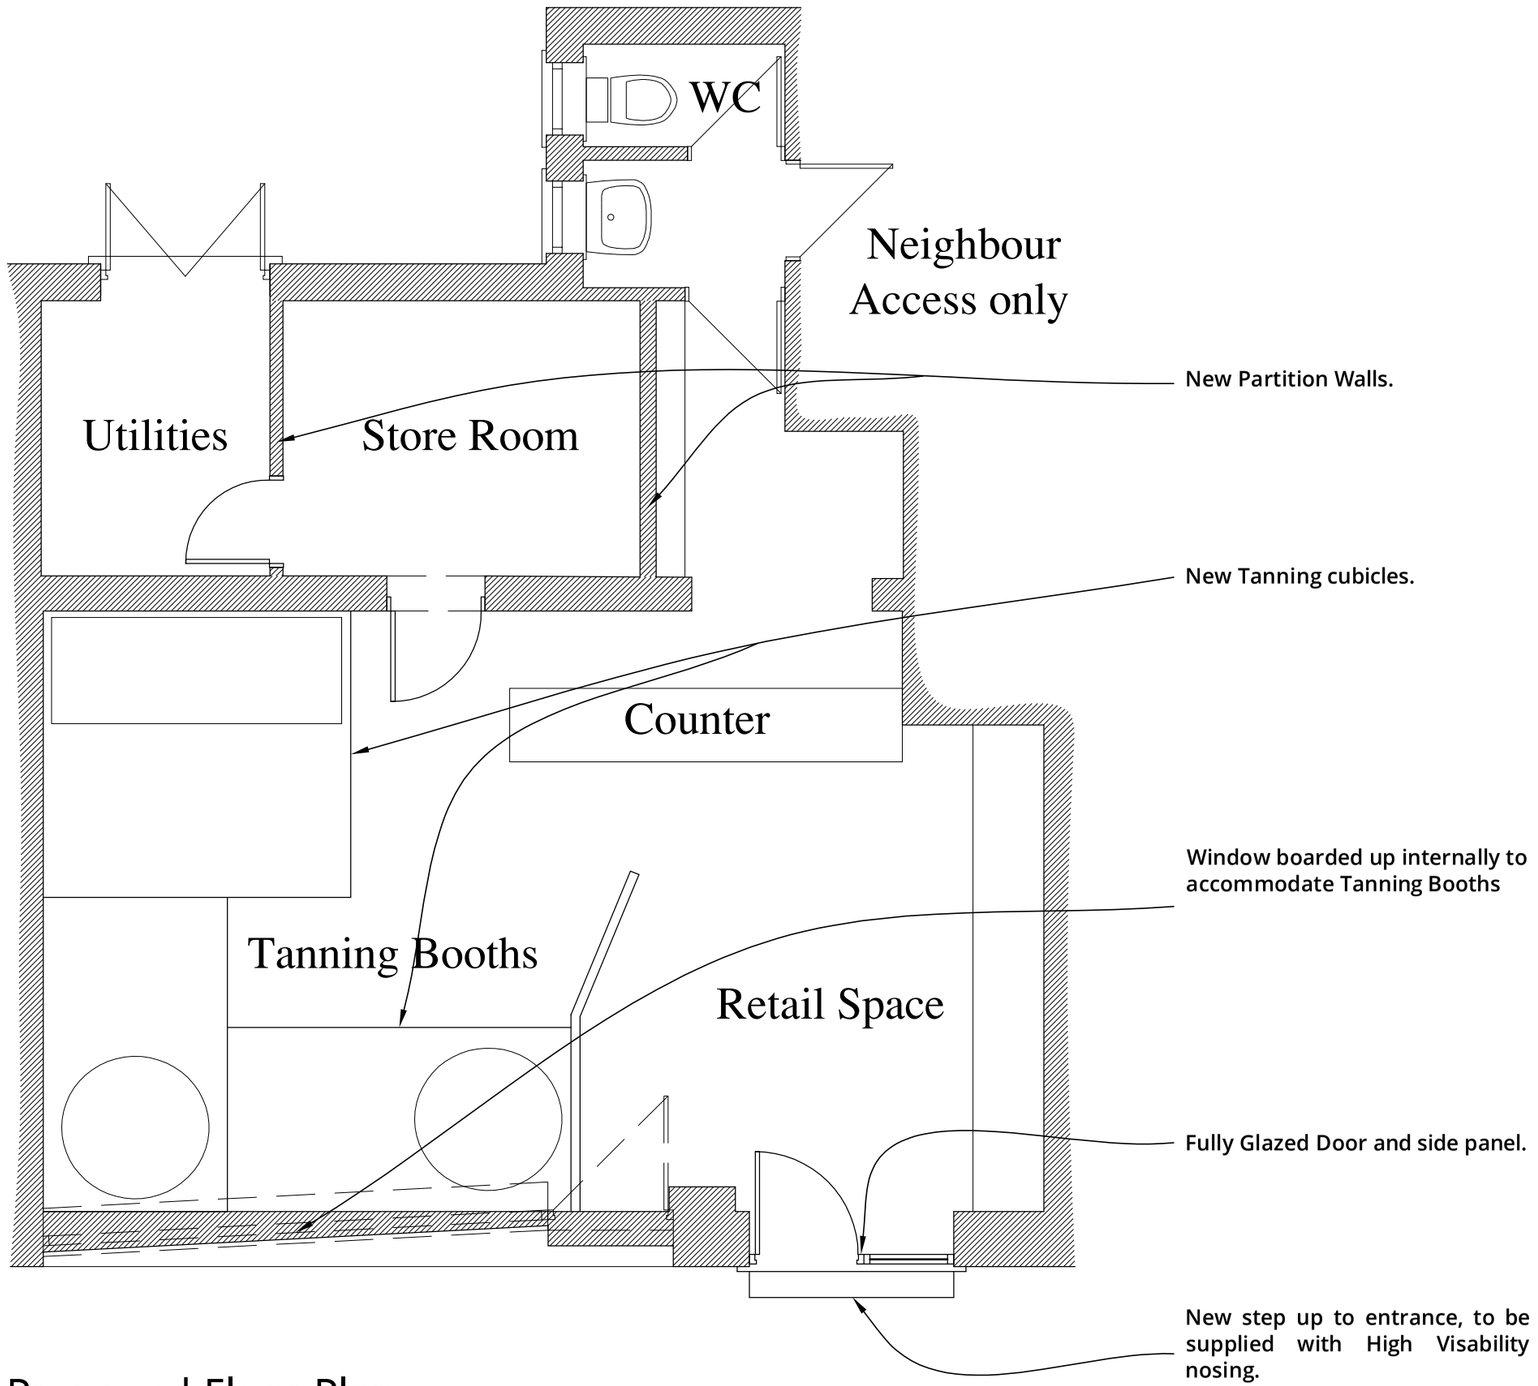

Proposed Floor Plan

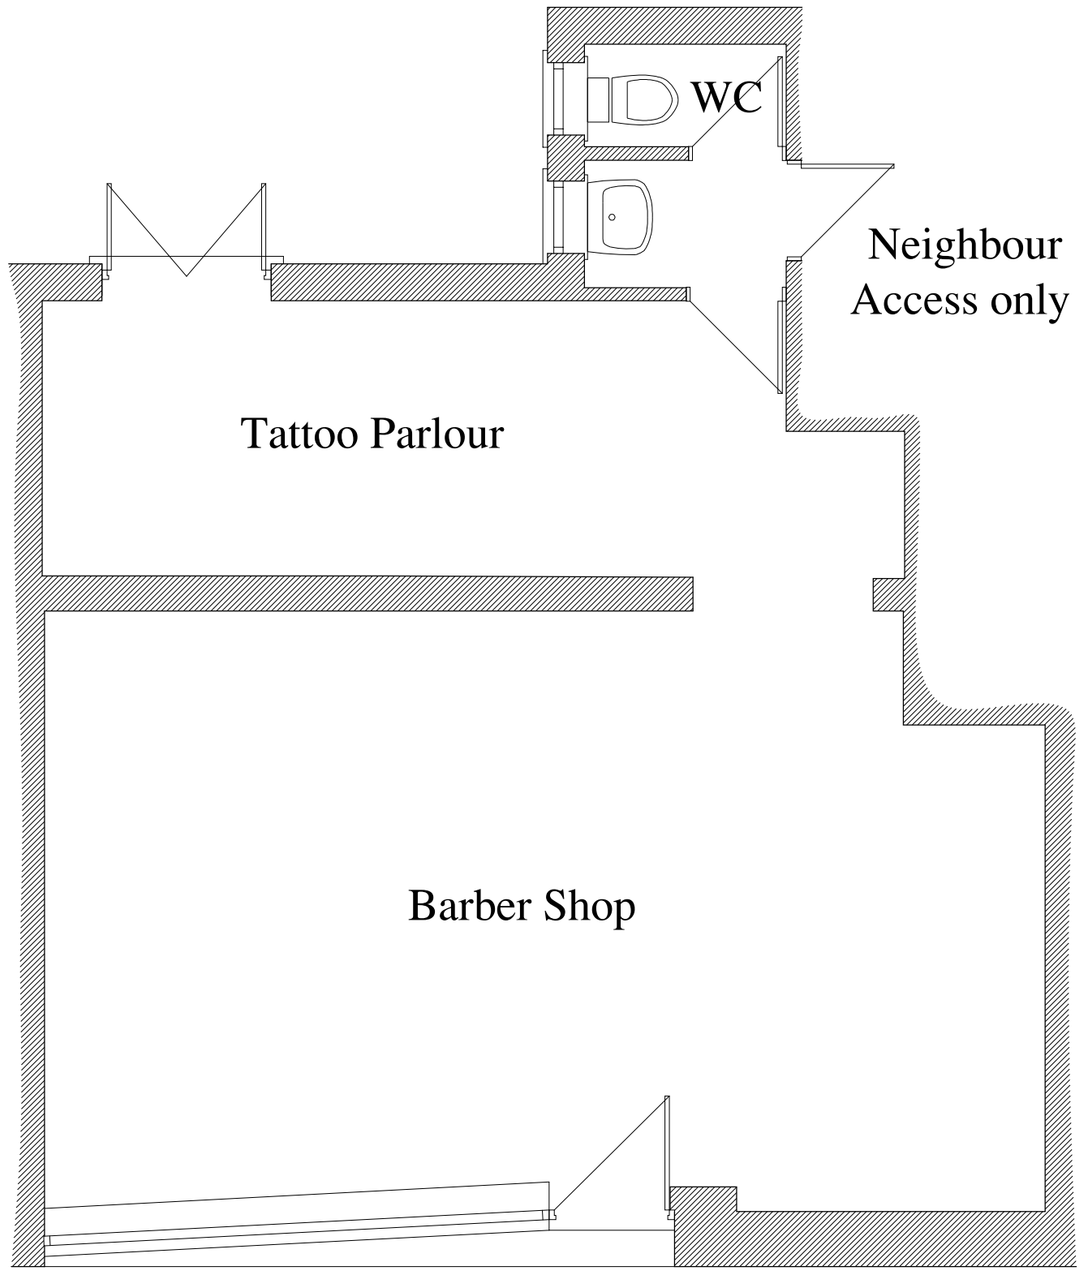

Existing Floor Plan

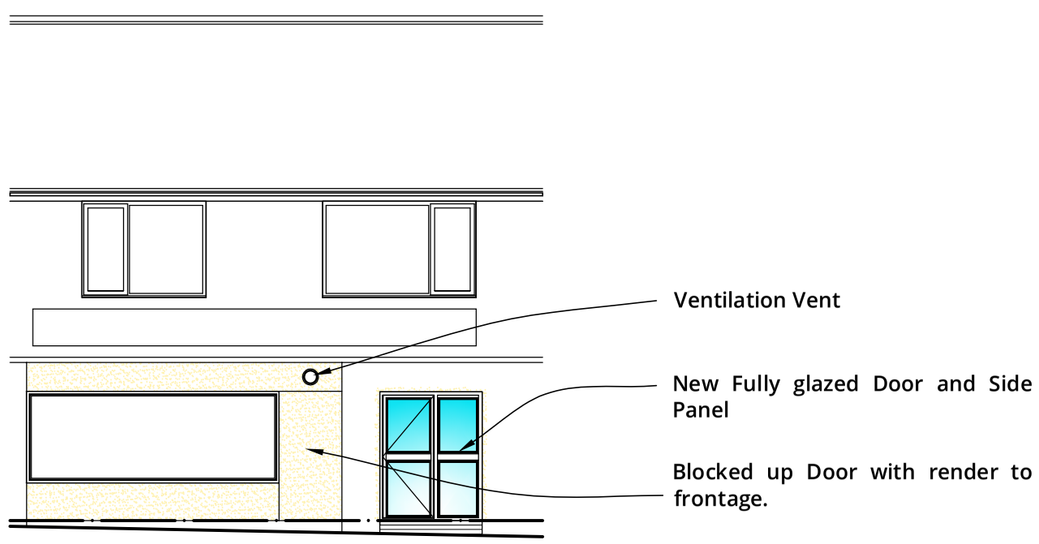

Proposed Front Elevation

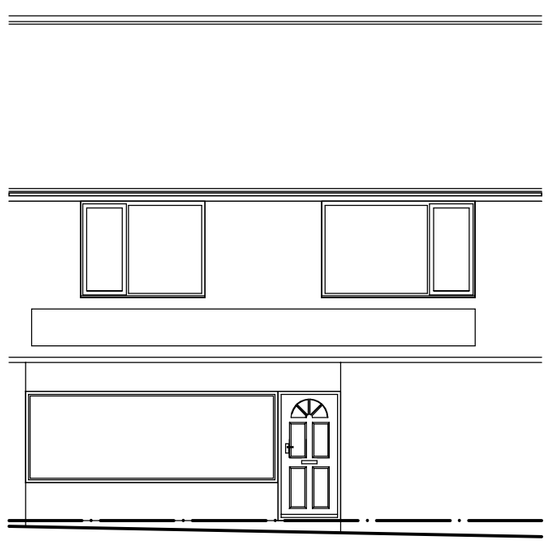

Existing Front Elevation

CLIENT: Mr Craig Edwards

REVISION: A

MJC Design
Architectural Services
MJC-Design@OutLook.com

Site:
19 Johnstone Avenue, Werrington, Stoke-on-Trent
Staffordshire. ST9 0DY

Project:
Retrospective application for Change of Use from Barber Shop and Tattoo Parlour (Sui Generis) to E-Cig Vape Retail Outlet (A1) and Tanning salon (Sui Generis) mixed use and minor frontage works.

Drawing No:	Date:	Scale:
15/MJC/18/1	March 2018	1:50 & 1:100