Litley Farm - Agricultural workers dwelling

site section
scale 1:200

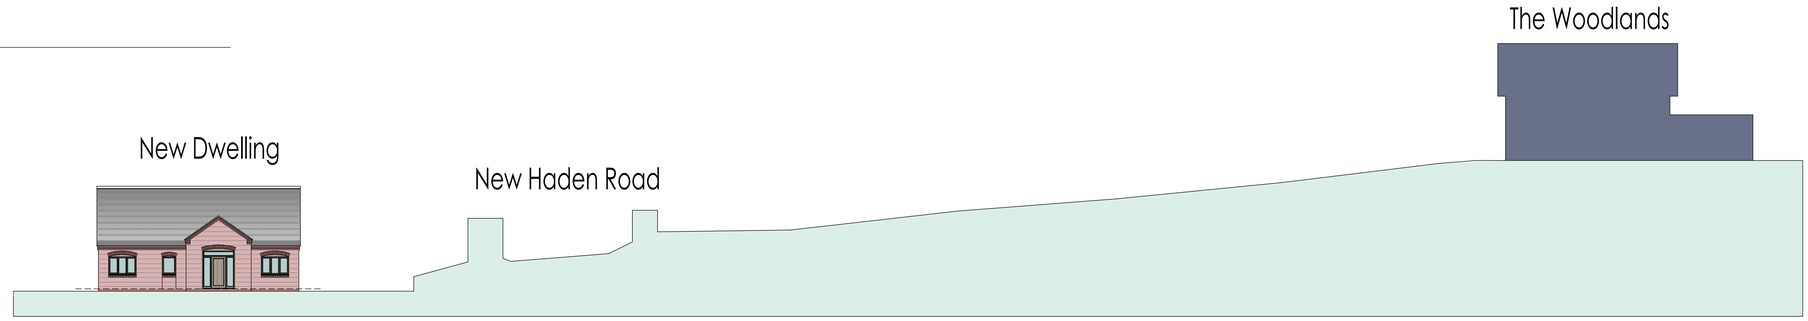

site layout plan
scale 1:500



Client
Mr J Jervis

Contract
Proposed agricultural workers dwelling at Litley Farm, New Haden Road, Cheadle, Staffordshire.

Drawing Title
Proposed Conditions
Site Plan and Section

Date	January 2018	Status	Preliminary
Scale	1:200 1:500 @ A1	Contract Number	5384
Drg. No.	5384 - 002	Revision Suffix	

Revisions

A1

BYATT OLIVER
— ASSOCIATES —
Telephone 01782 719268
E-mail info@byattoliver.co.uk
Website www.byattoliver.co.uk
Byatt Oliver
Unit 18 Whitebridge Way, Whitebridge Industrial Estate, Stone, Staffordshire ST15 8LQ