Litley Farm - Agricultural workers dwelling

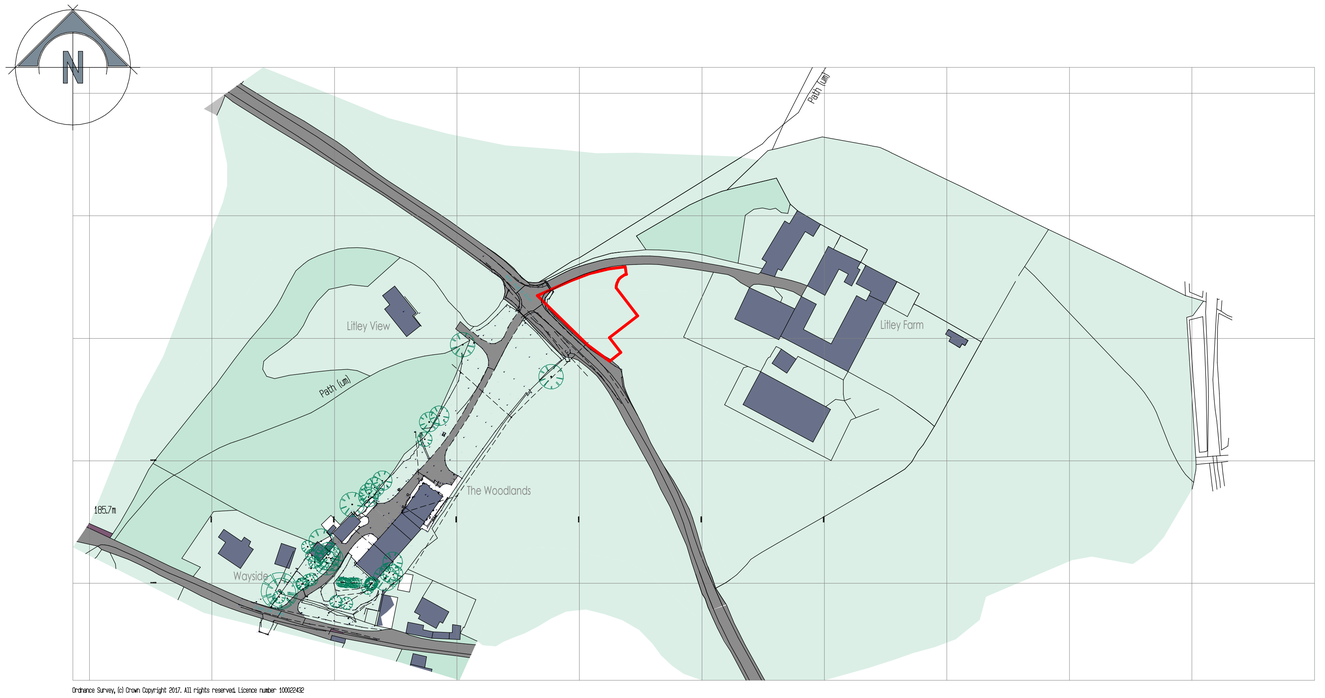

Ordnance Survey, (c) Crown Copyright 2017. All rights reserved. Licence number 100022432

site location plan
scale 1:1250

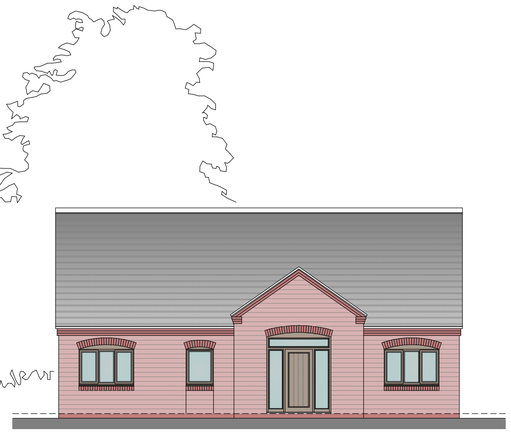

front elevation

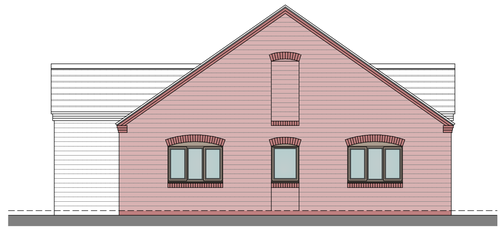

side elevation

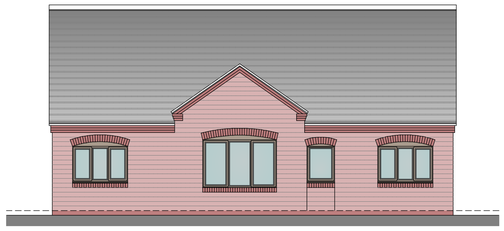

rear elevation

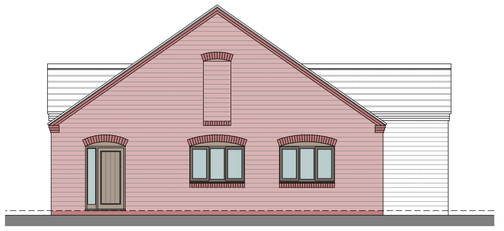

side elevation



ground floor plan

garage details

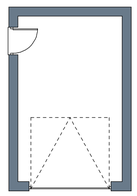

floor plan

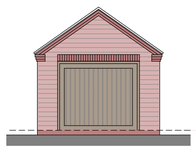

elevation from drive

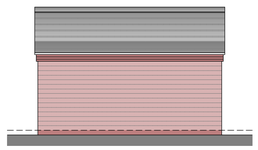

elevation from road

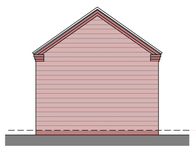

elevation from fields

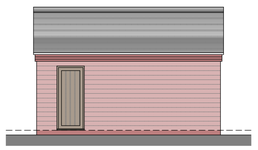

elevation from farm

A1

Client
Mr J Jervis

Contract
Proposed agricultural workers dwelling at Litley Farm, New Haden Road, Cheadle, Staffordshire.

Drawing Title
Proposed Conditions
Sketch Scheme Submission

Date	January 2018	Status	Preliminary
Scale	1:100 1:500 1:1250 @ A1	Contract Number	5384
Drg. No.	5384 - 003	Revision Suffix	

Revisions

BYATT OLIVER
— ASSOCIATES —
Telephone 01785 719148
Email info@byattoliver.com
Website www.byattoliver.com
Byatt Oliver
Unit 18 Whitebridge Way, Whitebridge Industrial Estate, Stone, Staffordshire ST15 8LQ