
Litley Farm - Agricultural workers dwelling

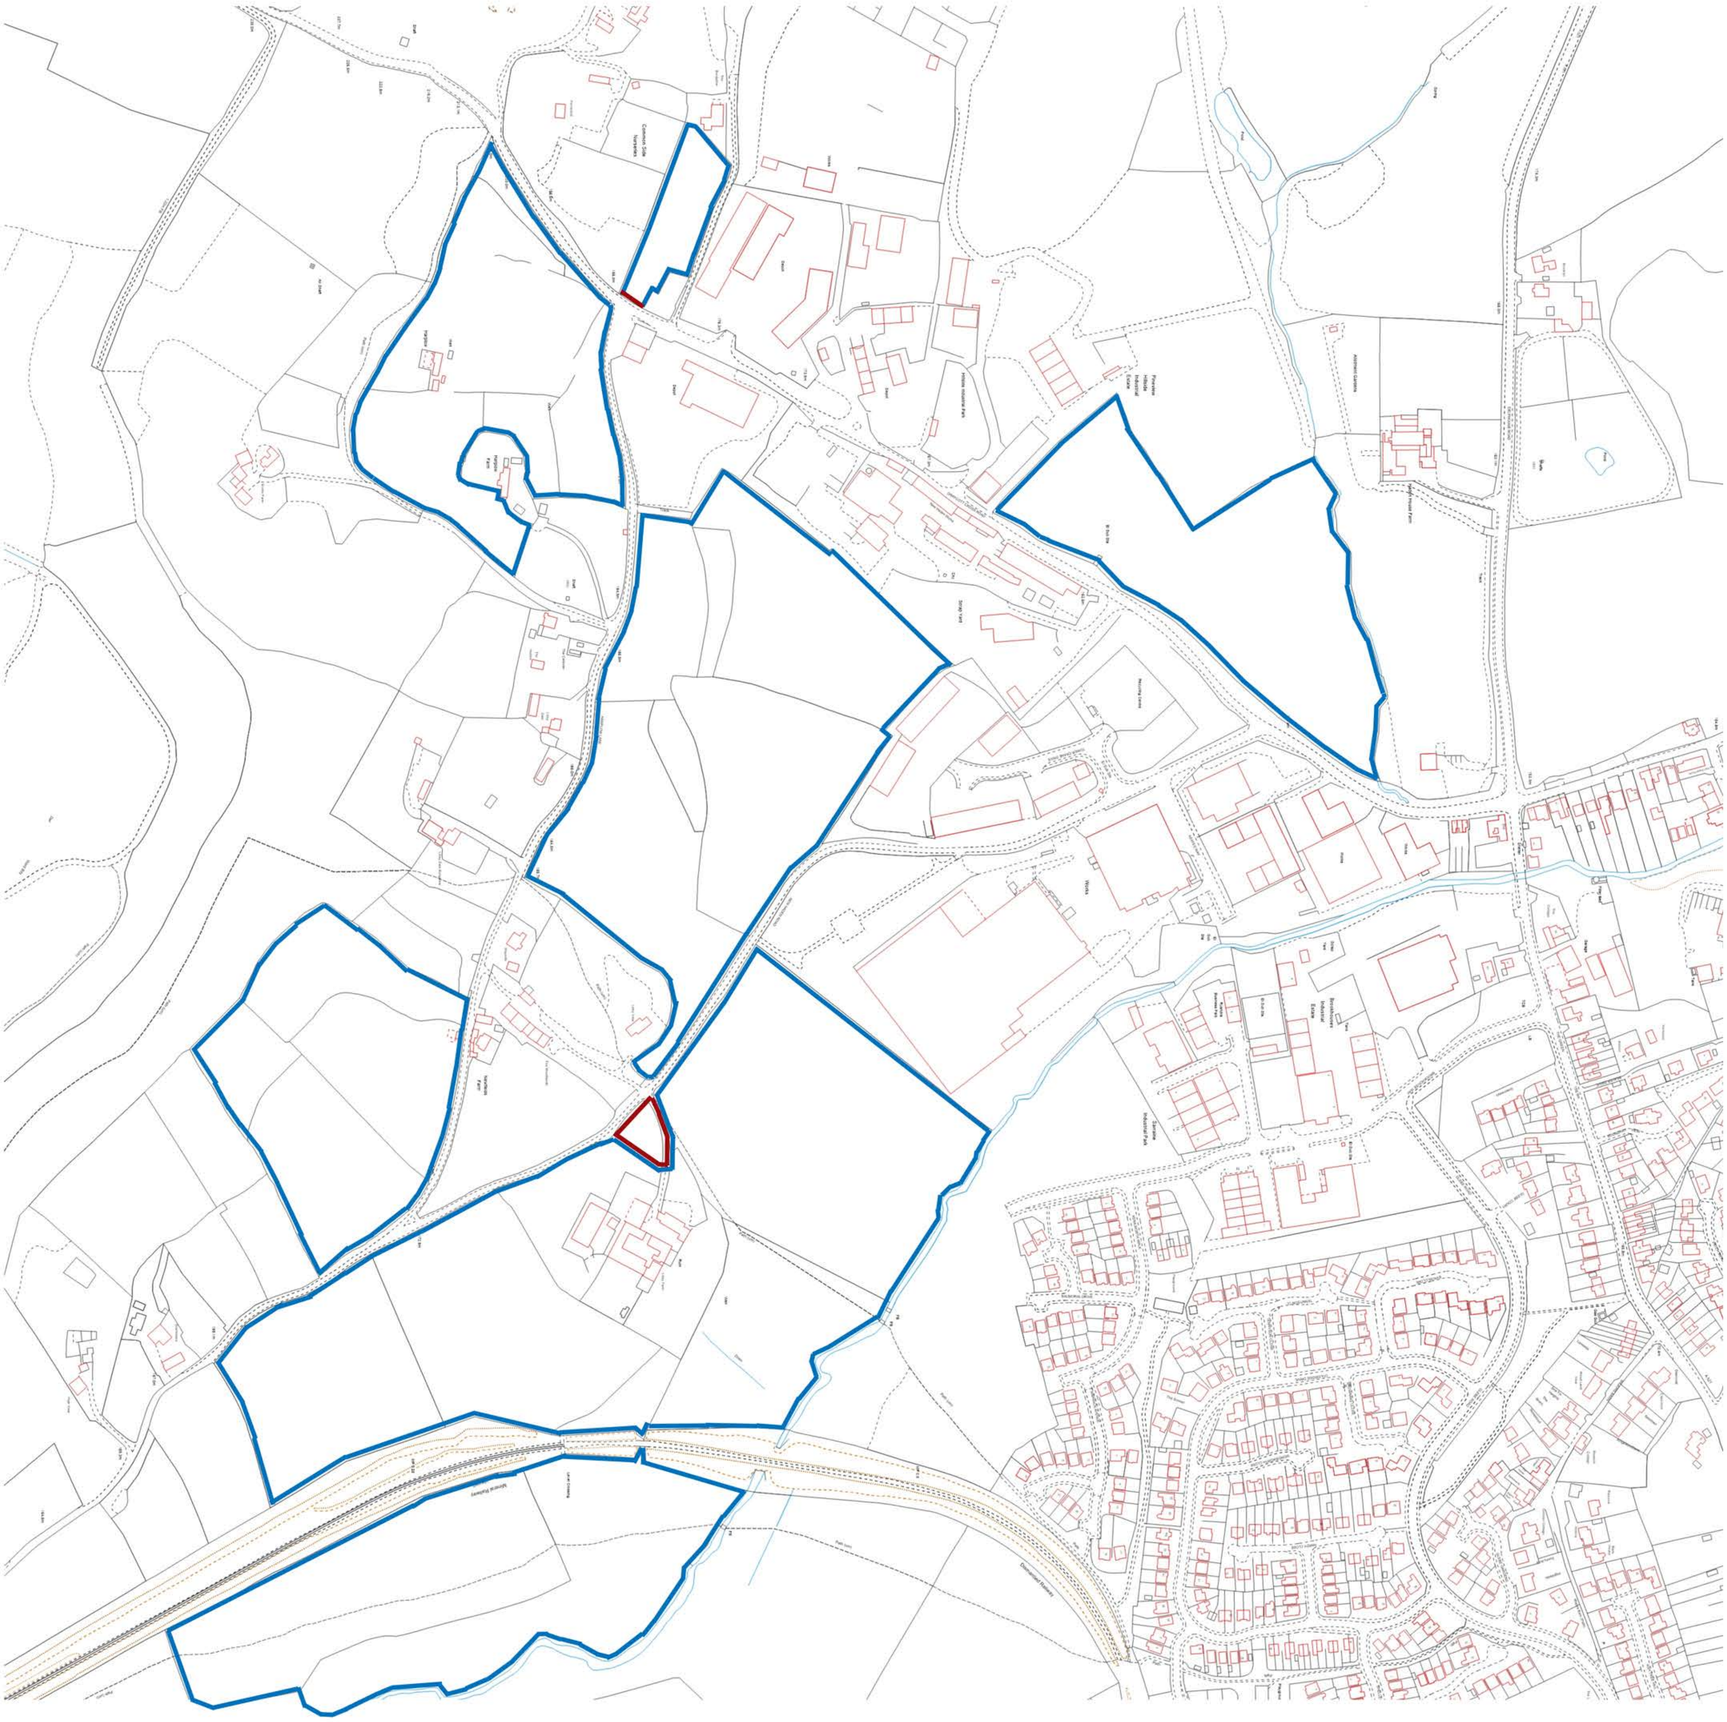

Client
Mr J Jervis

Contract
Proposed agricultural workers dwelling at Litley Farm, New Haden Road, Cheadle, Staffordshire.

Drawing Title
Proposed Conditions
Land Ownership Plan

Date	January 2018	Status	Preliminary
Scale	1:2500	Contract Number	5384
Drg. No.	5384 - 004	Revision Suffix	

Revisions

BYATT OLIVER ASSOCIATES

Telephone 01785 719268
Email enquiries@byattoliver.co.uk
Website www.byatt oliver.co.uk

Byatt Oliver
Unit 18 Whitebridge Way, Whitebridge Industrial Estate, Stone, Staffordshire ST15 8LQ