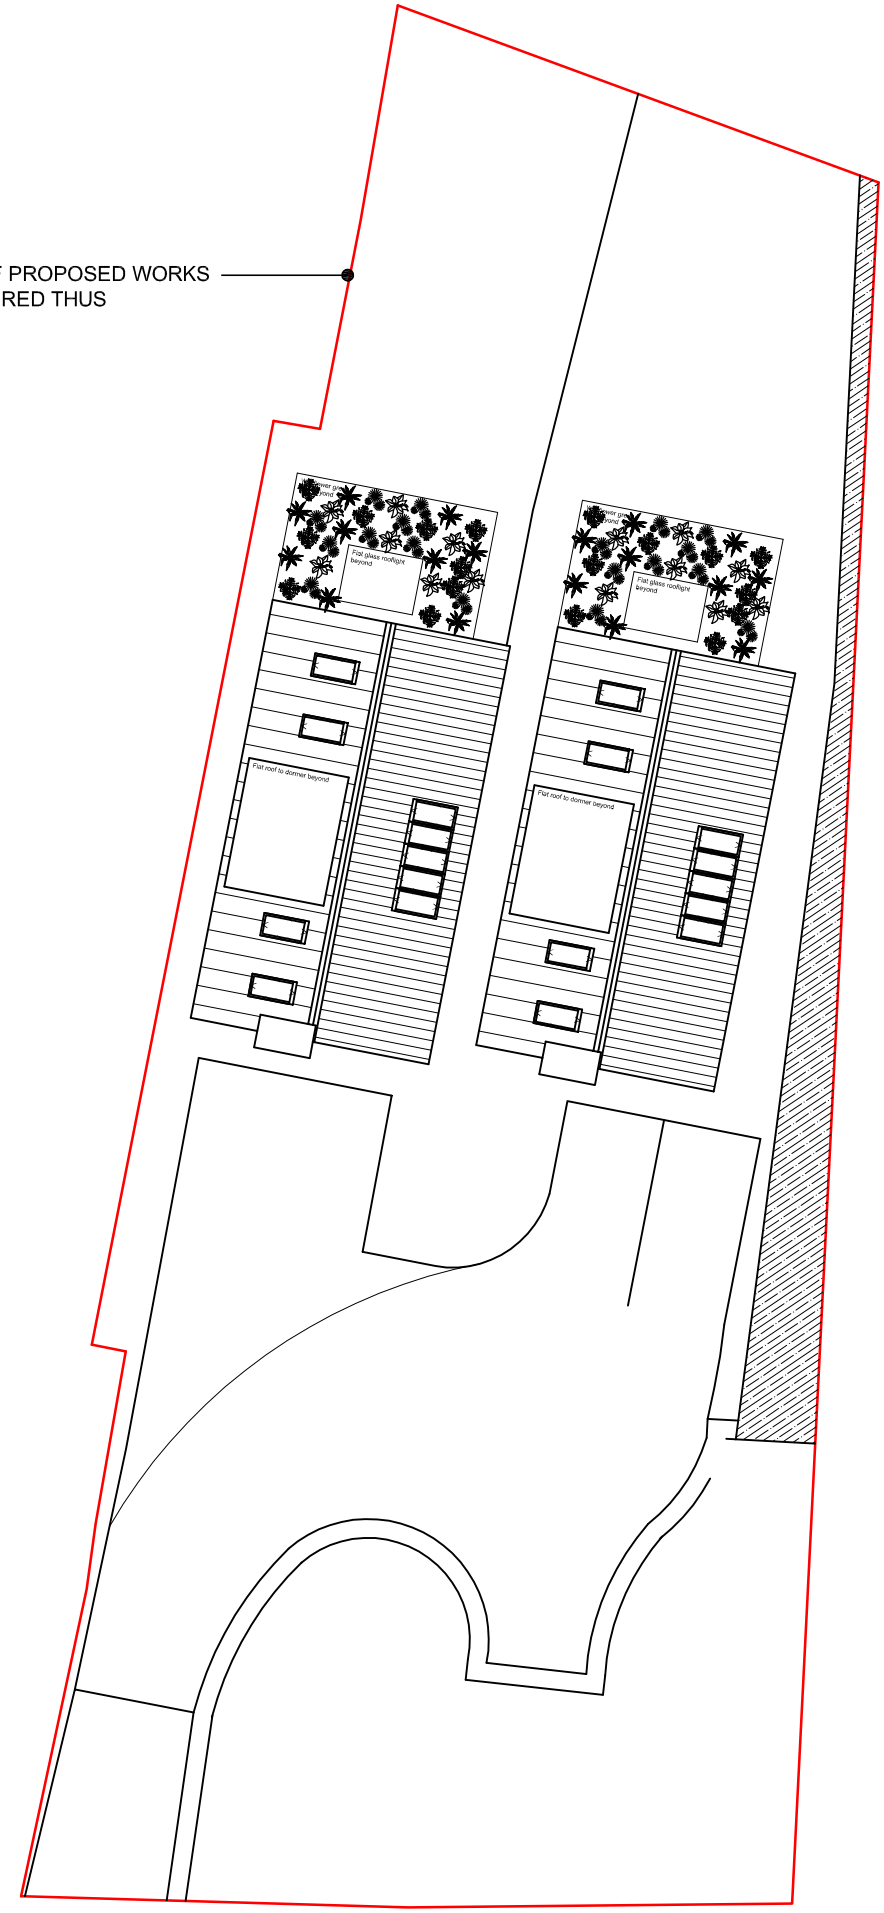



# Proposed Block Plan

N

SCALE BARS

| | | | | |
|---|---|---|---|---|
| 1:50 (mm) | 1000 | | | |
| 1:100 (mm) | 1000 | 2000 | | |
| 1:200 (mm) | 1000 | 4000 | | |
| 1:500 (m) | 5 | 10 | | |
| 1:1250 (m) | 10 | 20 | 30 | |

GENERAL NOTES

The contractor is to check all setting out dimensions are in accordance with the project specific drawings as approved by the planning department prior to commencing construction works. Contact Epoch Architecture Ltd as required for clarification.

All building work is to conform with the 2010 Building Regulations and all subsequent revised documents and to the satisfaction of the building control officer.

Works to be completed in strict accordance with all project specific documents produced in accordance with the CDM Regulations 2015.

It remains the duty of the client and contractor to establish all legal boundaries on site.

This drawing and its contents remain the copyright of Epoch Architecture Ltd.

## KEY

| | | |
|---|---|---|
| F.C. | - | Floor - Cill Height |
| C.H. | - | Head Height |
| D.H. | - | Door Head Height |
| 2400 | - | Floor - Ceiling Height |
| (E)F.W.I.C.# | - | Existing Foul Water Inspection Chamber |
| (E)S.W.I.C.# | - | Existing Surface Water Inspection Chamber |
| (E)C.W.I.C.# | - | Existing Combined Water Inspection Chamber |
| (E)F.W.M.H. # | - | Existing Foul Water Manhole |
| (E)S.W.M.H.# | - | Existing Surface Water Manhole |
| (E)C.W.M.H.# | - | Existing Combined Water Manhole |
| (P) | - | Denotes Proposed |
| RWP. | - | Rainwater Pipe |
| SVP. | - | Soil Vent Pipe |
| S.S. | - | Sub-Stack |
| G. | - | Gulley |
| B.I.G. | - | Back Inlet Gulley |
| M.J. | - | Movement Joint |

| Revision | Description | Date |
|---|---|---|
| | | |

Client: Innovo-UK Ltd

Project: Land Adjacent 149 Park Lane,Knypersley Construction of 2no. Dwellings

Drawing Title: Proposed Block Plan

Drawing Ref.: P139 - 205 | Rev.:

Date: 13/12/17 | Scale: 1:200 | Size: A4

Status: **Planning** | Feasibility | Bldg. Regs | Tender | Contract | Construction

EPOCH ARCHITECTURE

EPOCH Architecture Ltd, 22 Plover Drive, Biddulph, Stoke-on-Trent, Staffordshire, ST8 7UJ
T: 01782 698731
M: 07709390128
E: jonathan@epocharchitecture.co.uk
W: www.epocharchitecture.co.uk

Chartered Institute of Architectural Technologists Registered Practice