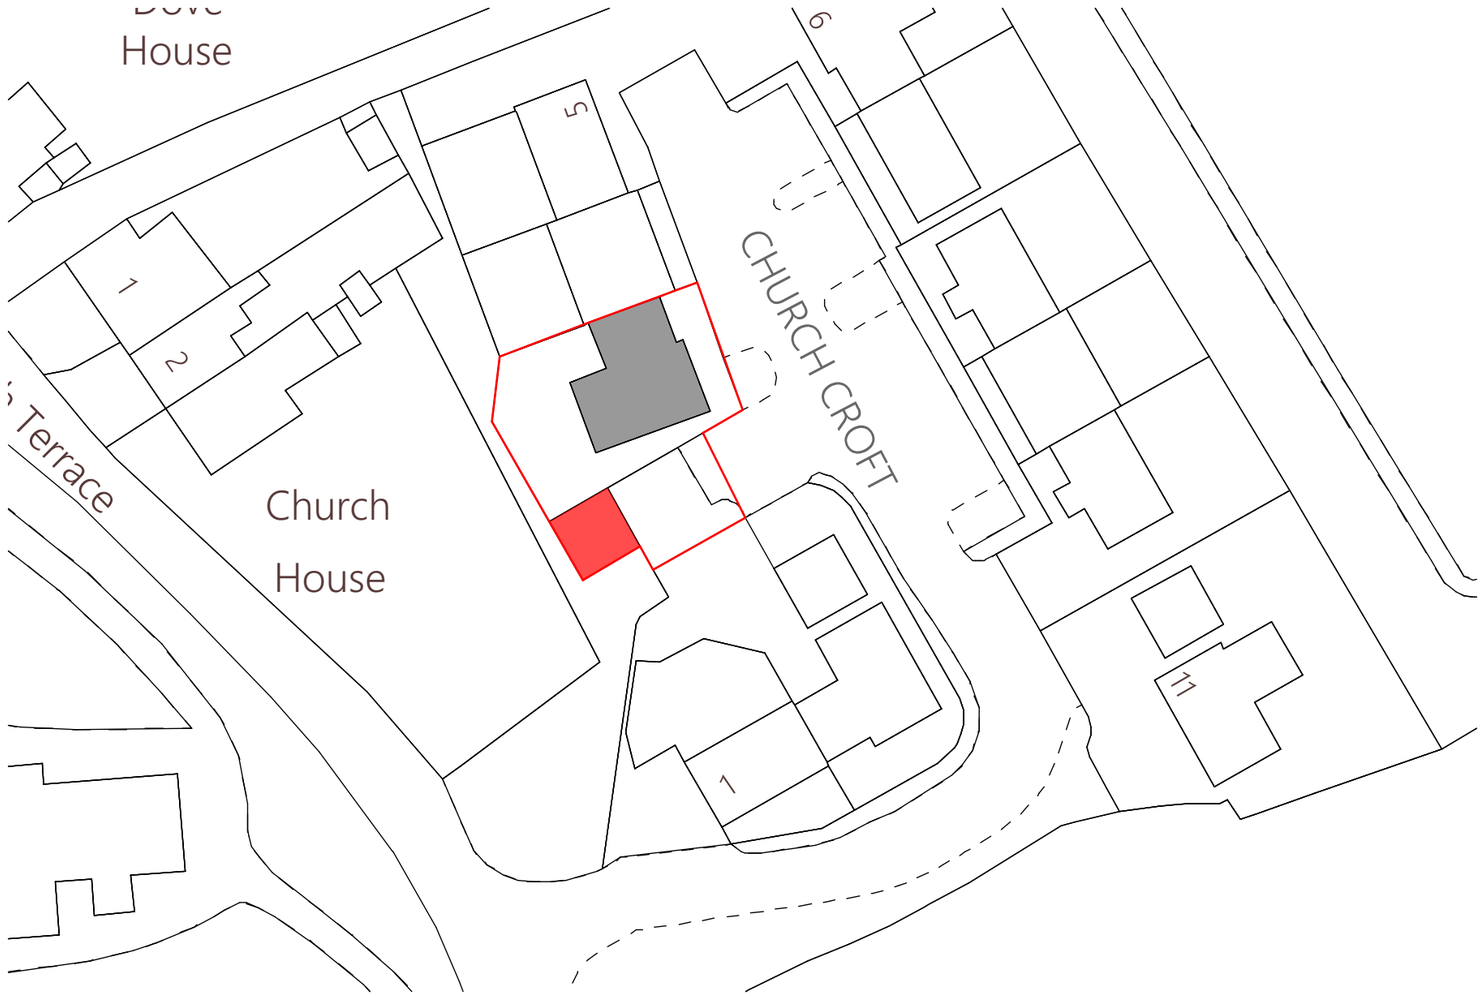

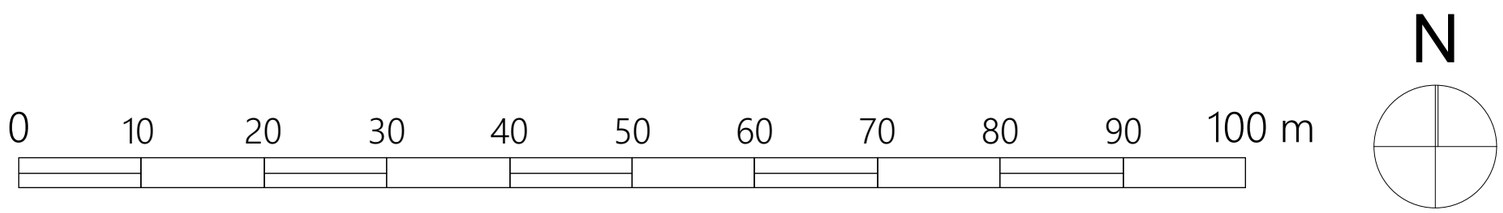

Client.
Mr & Mrs Lowe,
3 Church Croft,
Caverswall

Project.
Proposed Conversion of Existing Garage

Scale	Sheet Size	Issue Date
1:500	A3	02/04/2018

Title.
Site Plan

Drawing Number	/ (Revision)	Revison ID
PL-01-03		