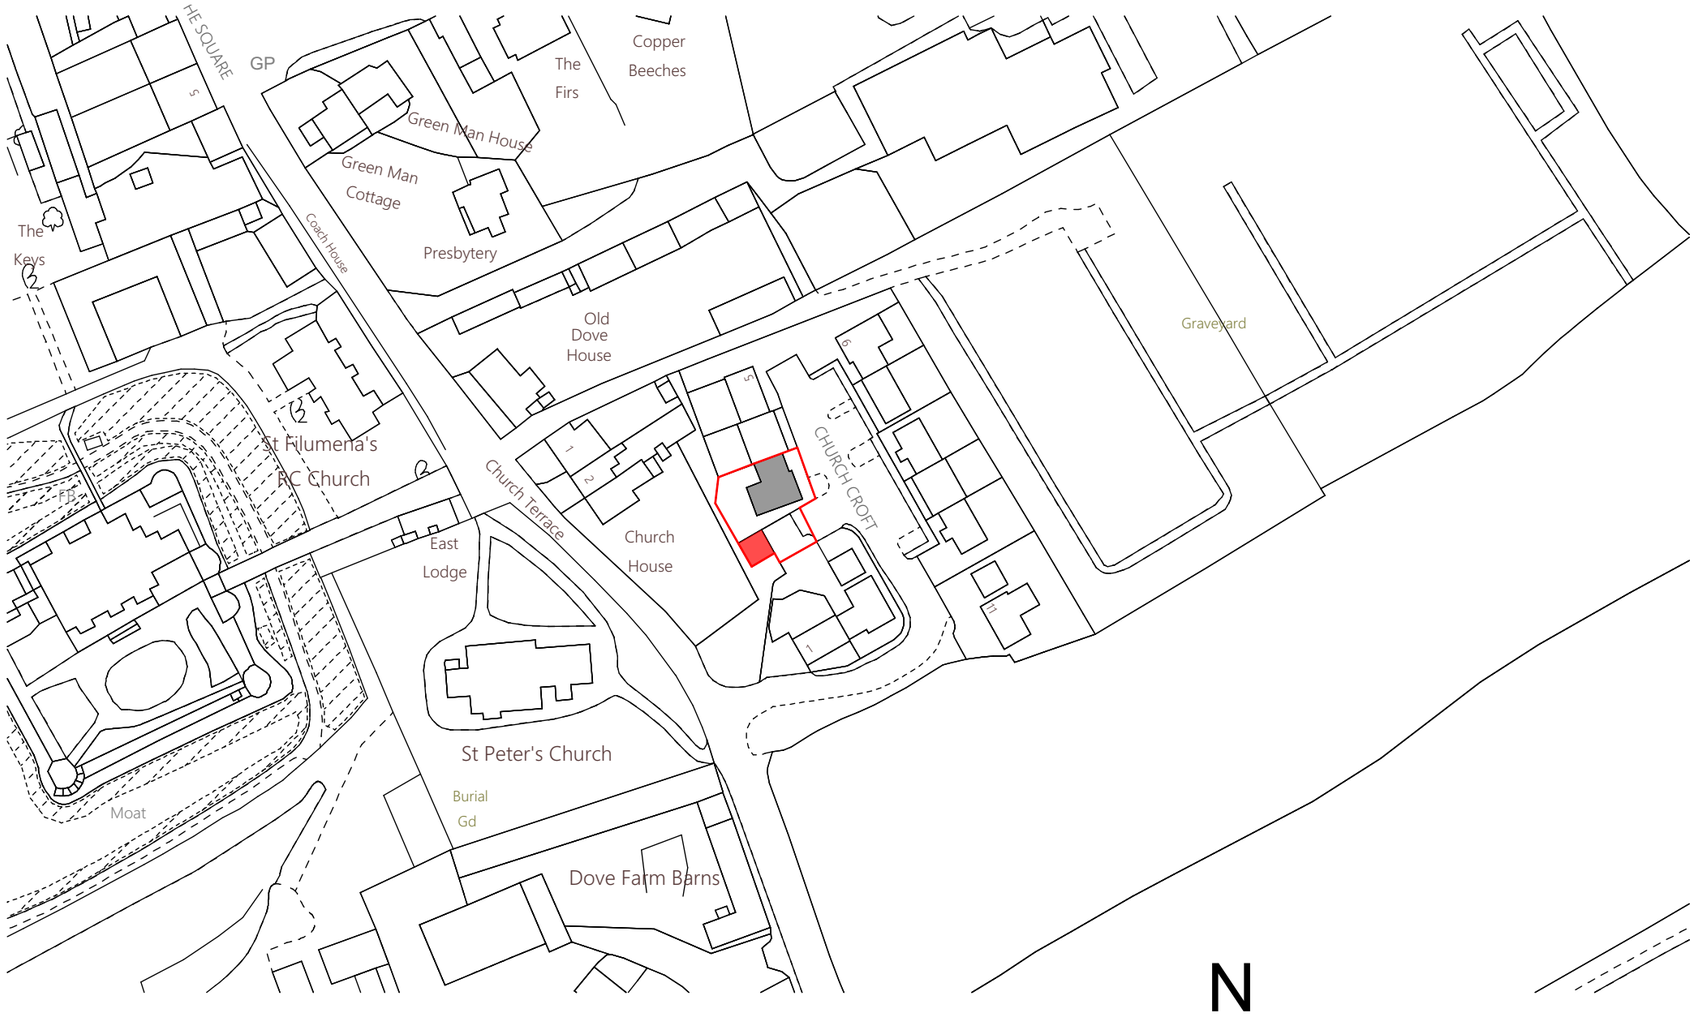

Client.

Mr & Mrs Lowe,
3 Church Croft,
Caverswall

Project.

Proposed Conversion of Existing Garage

Scale	Sheet Size	Issue Date
1:1250	A3	02/04/2018

Title.

Location Plan

Drawing Number	/ (Revision)	Revison ID
PL-01-04		