

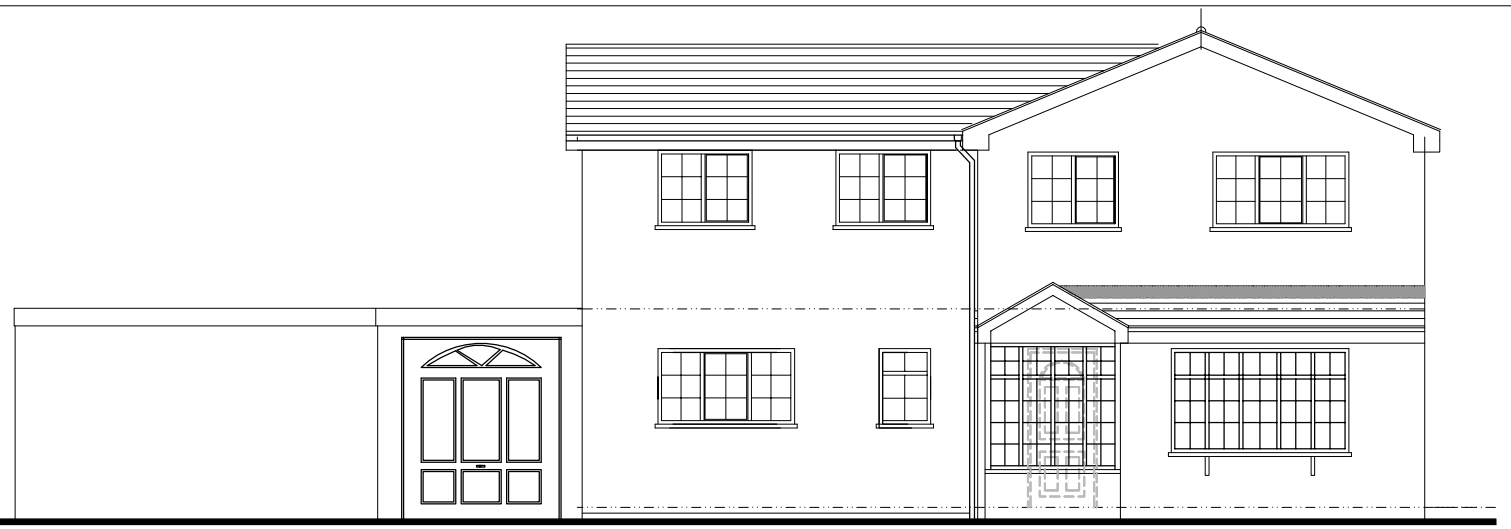



Front Elevation As Extg 1:100

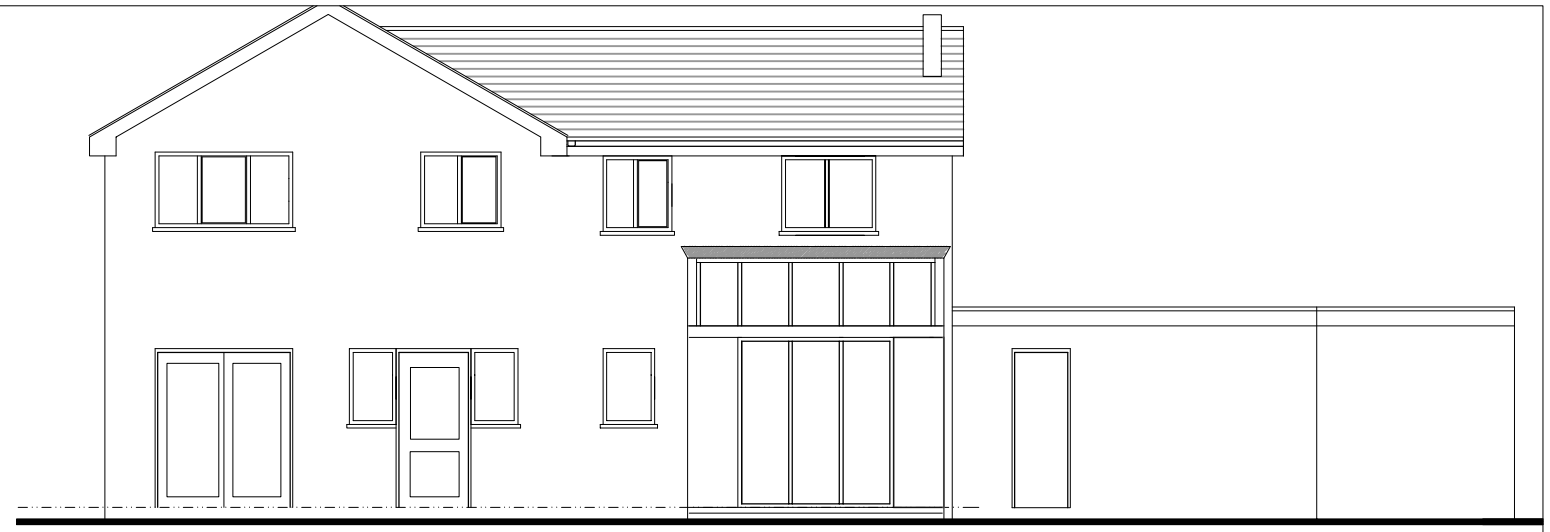


Rear Elevation As Proposed 1:100

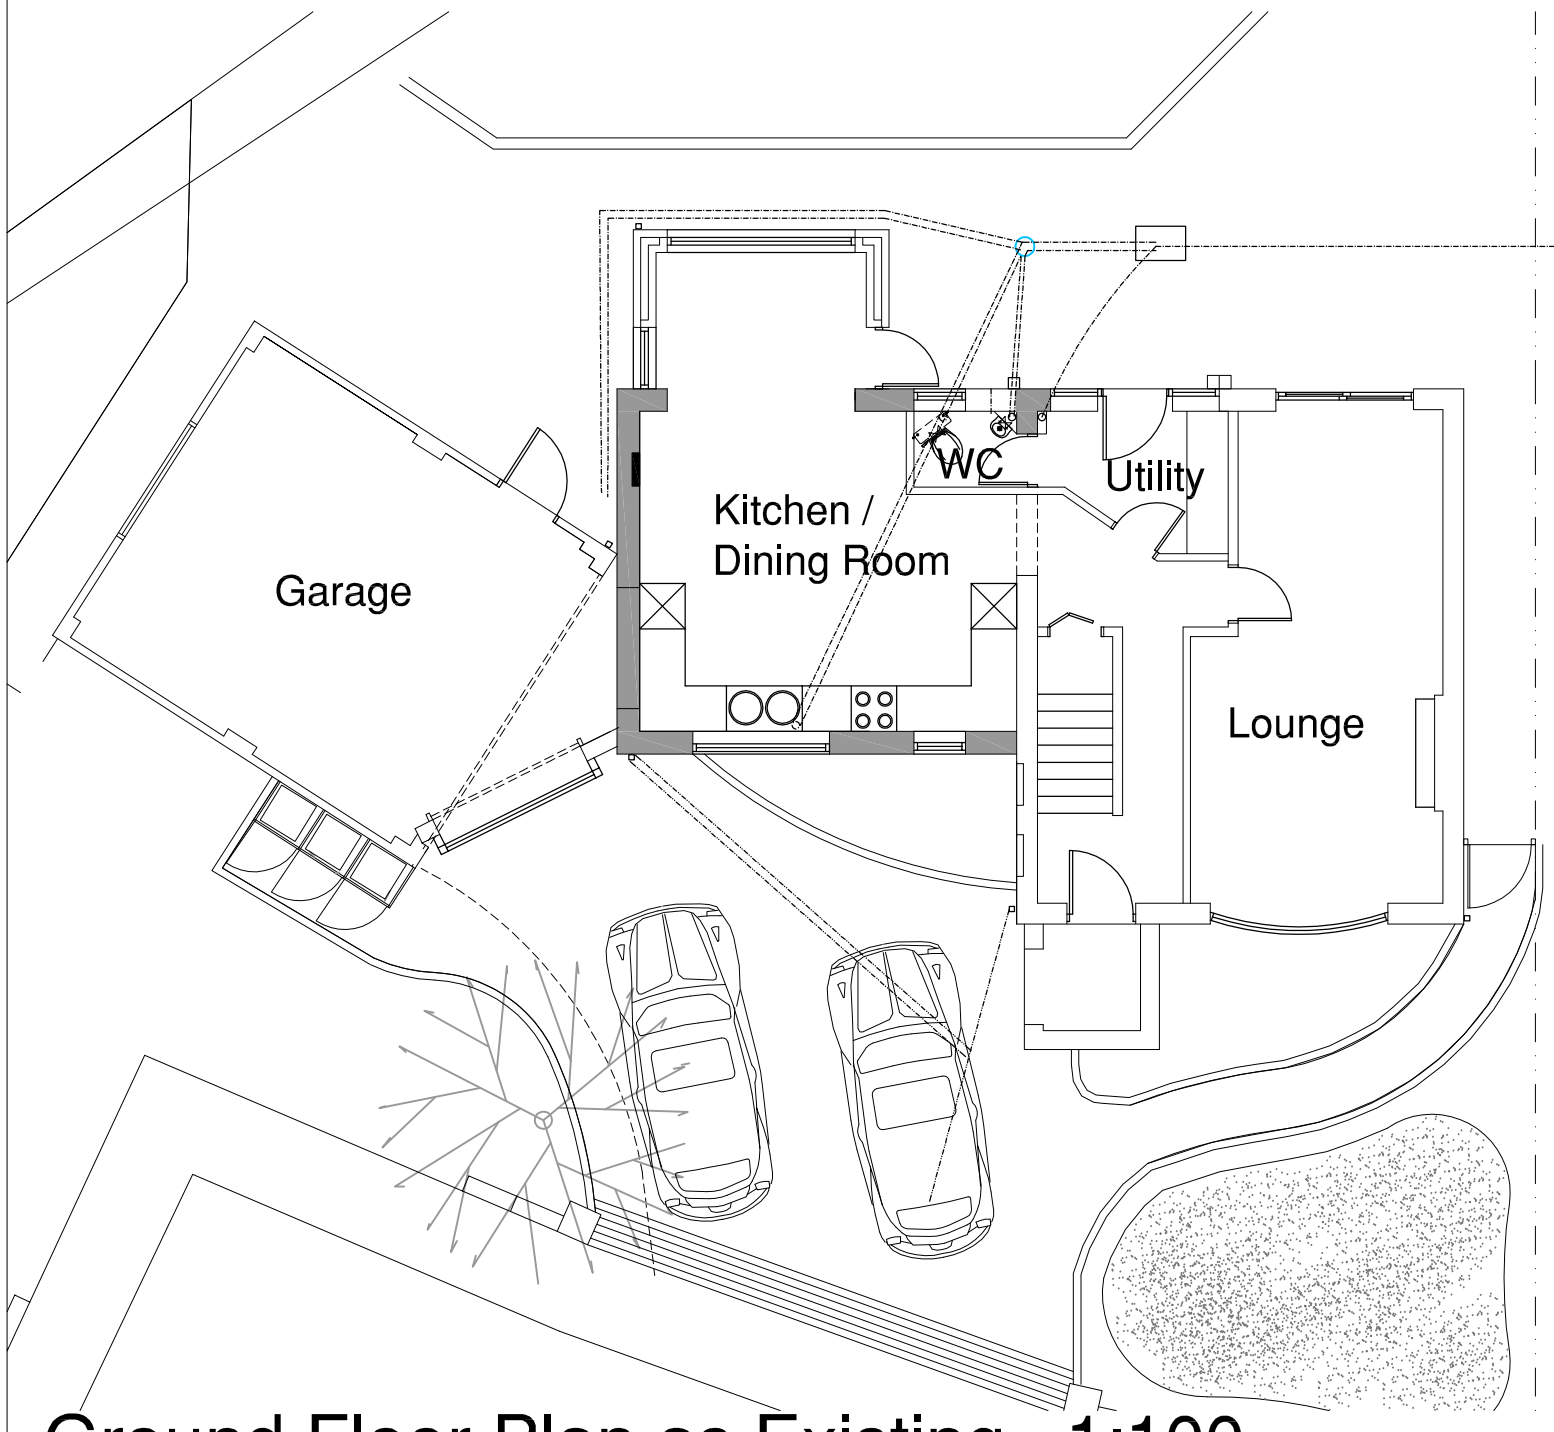

Ground Floor Plan as Existing 1:100

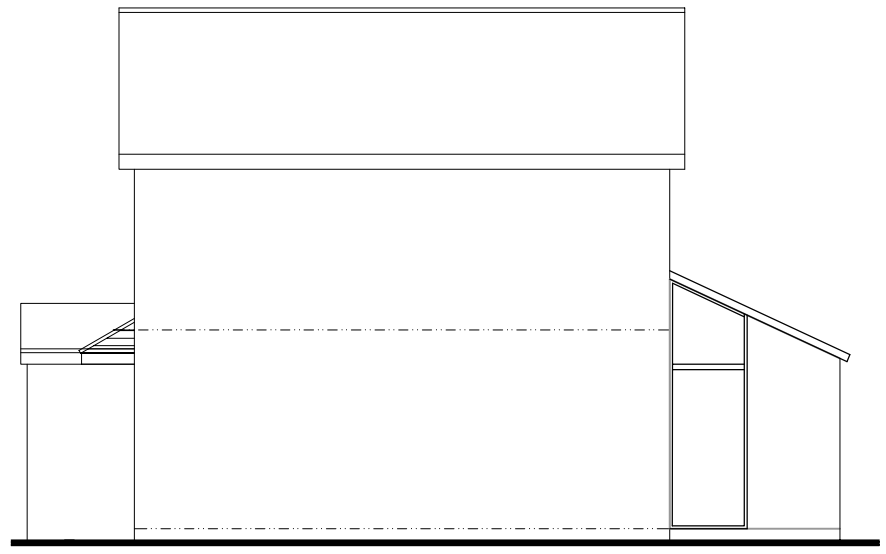

Side Elevation (North) As Existing 1:100

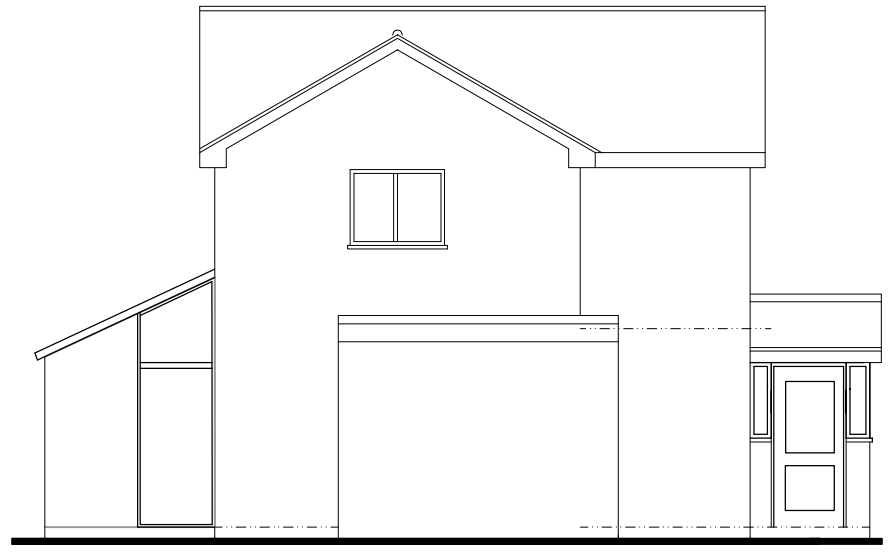

Side Elevation (South) As Existing 1:100

No.	Revision/Issue	Date
–	–	–

CLIENT
Mr and Mrs H Clulow

Project Name and Address
Proposed Part Conversion of
Double Garage To Form Kitchen
Extension
14 Greenmeadow Grove
Endon
Stoke on Trent

Drawing Title
Plan As Existing
Planning

Drawing No. KC-01	Status Planning
Date January 2018	
Scale 1:50 1:100 @ A3	A3 Sheet