


Front Elevation As Proposed 1:50




Ground Floor Block Plan
As Existing 1:200

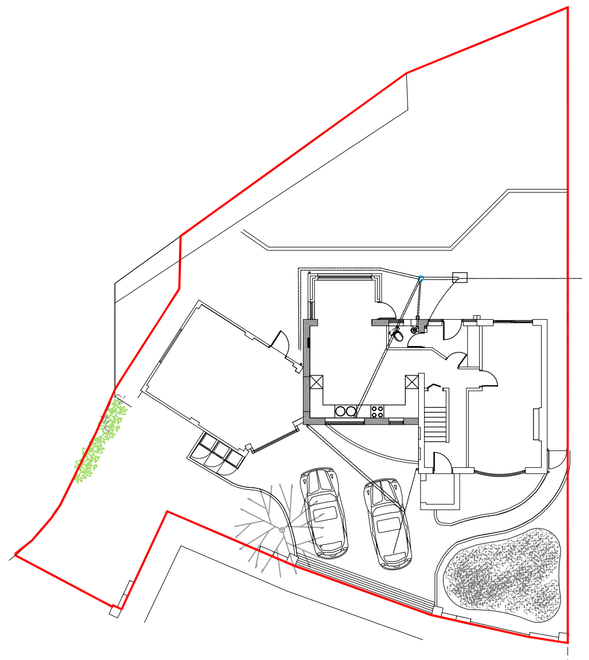


Front Elevation As Extg 1:100




Rear Elevation As Extg & Proposed 1:100

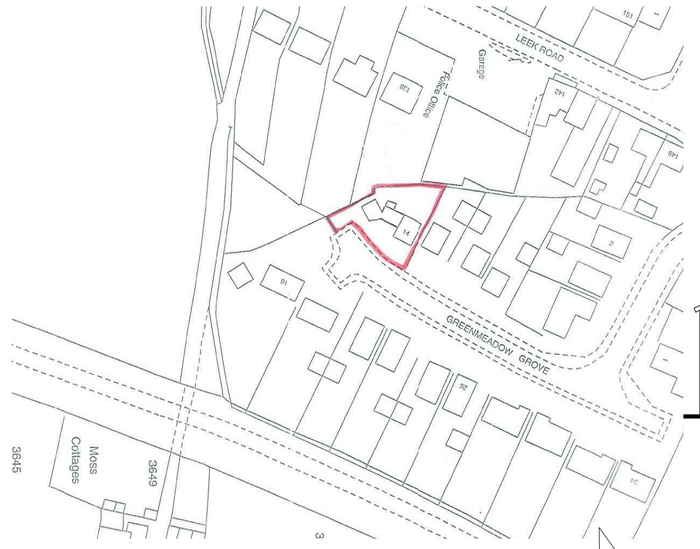


Site Location Plan 1:1250

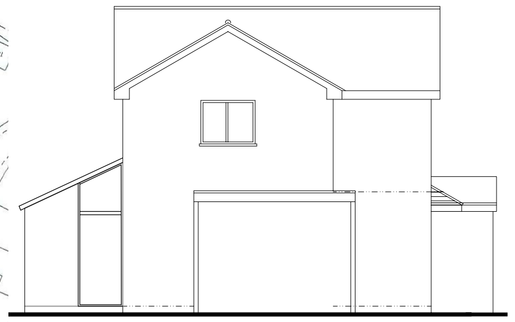


Side Elevation (South)
As Extg & Proposed
1:100

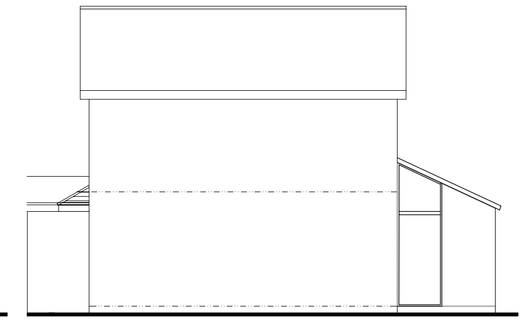

Side Elevation (North)
As Extg & Proposed
1:100

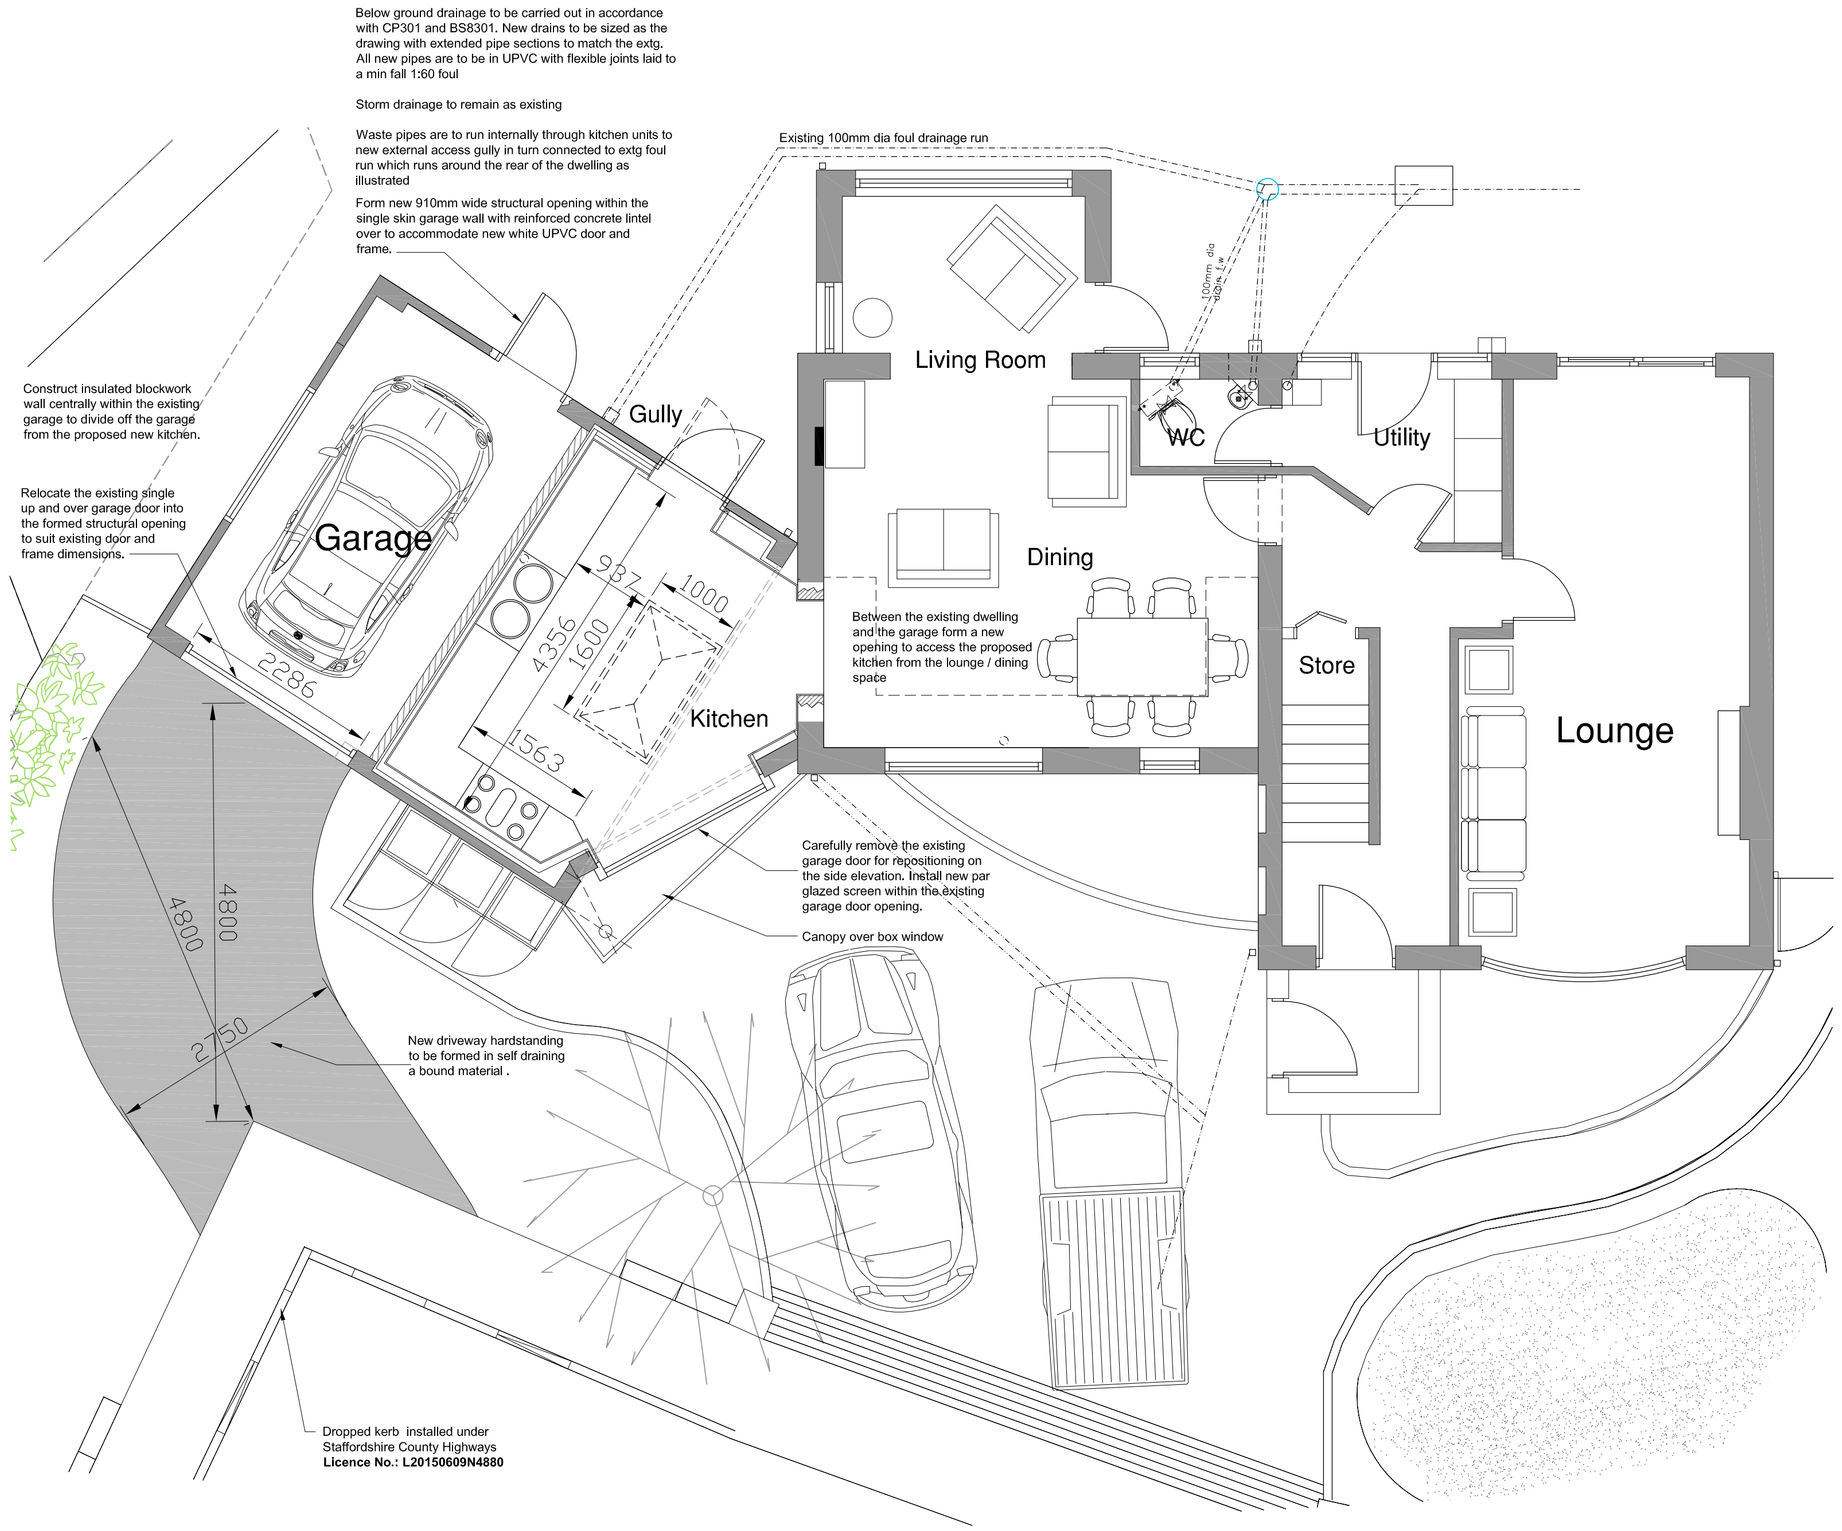

Ground Floor Plan as Proposed 1:50

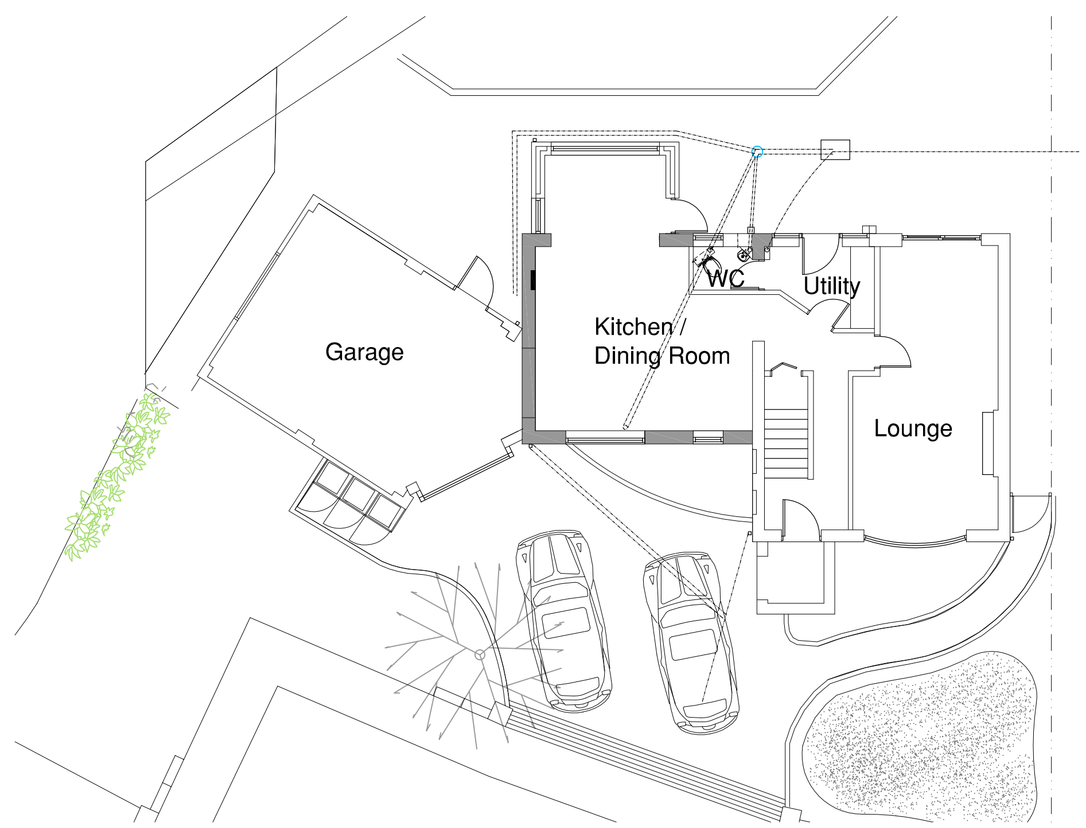

Ground Floor Plan as Existing 1:100

General Notes

No.	Revision/Issue	Date
–	–	–

CLIENT
Mr and Mrs H Clulow

Project Name and Address
Proposed Part Conversion of Double Garage To Form Kitchen Extension
14 Greenmeadow Grove
Endon
Stoke on Trent

Drawing Title
Scheme Proposals Planning

Drawing No. KC-02	Status Planning
Date January 2018	
Scale 1:50 1:100 @A1	A1 Sheet