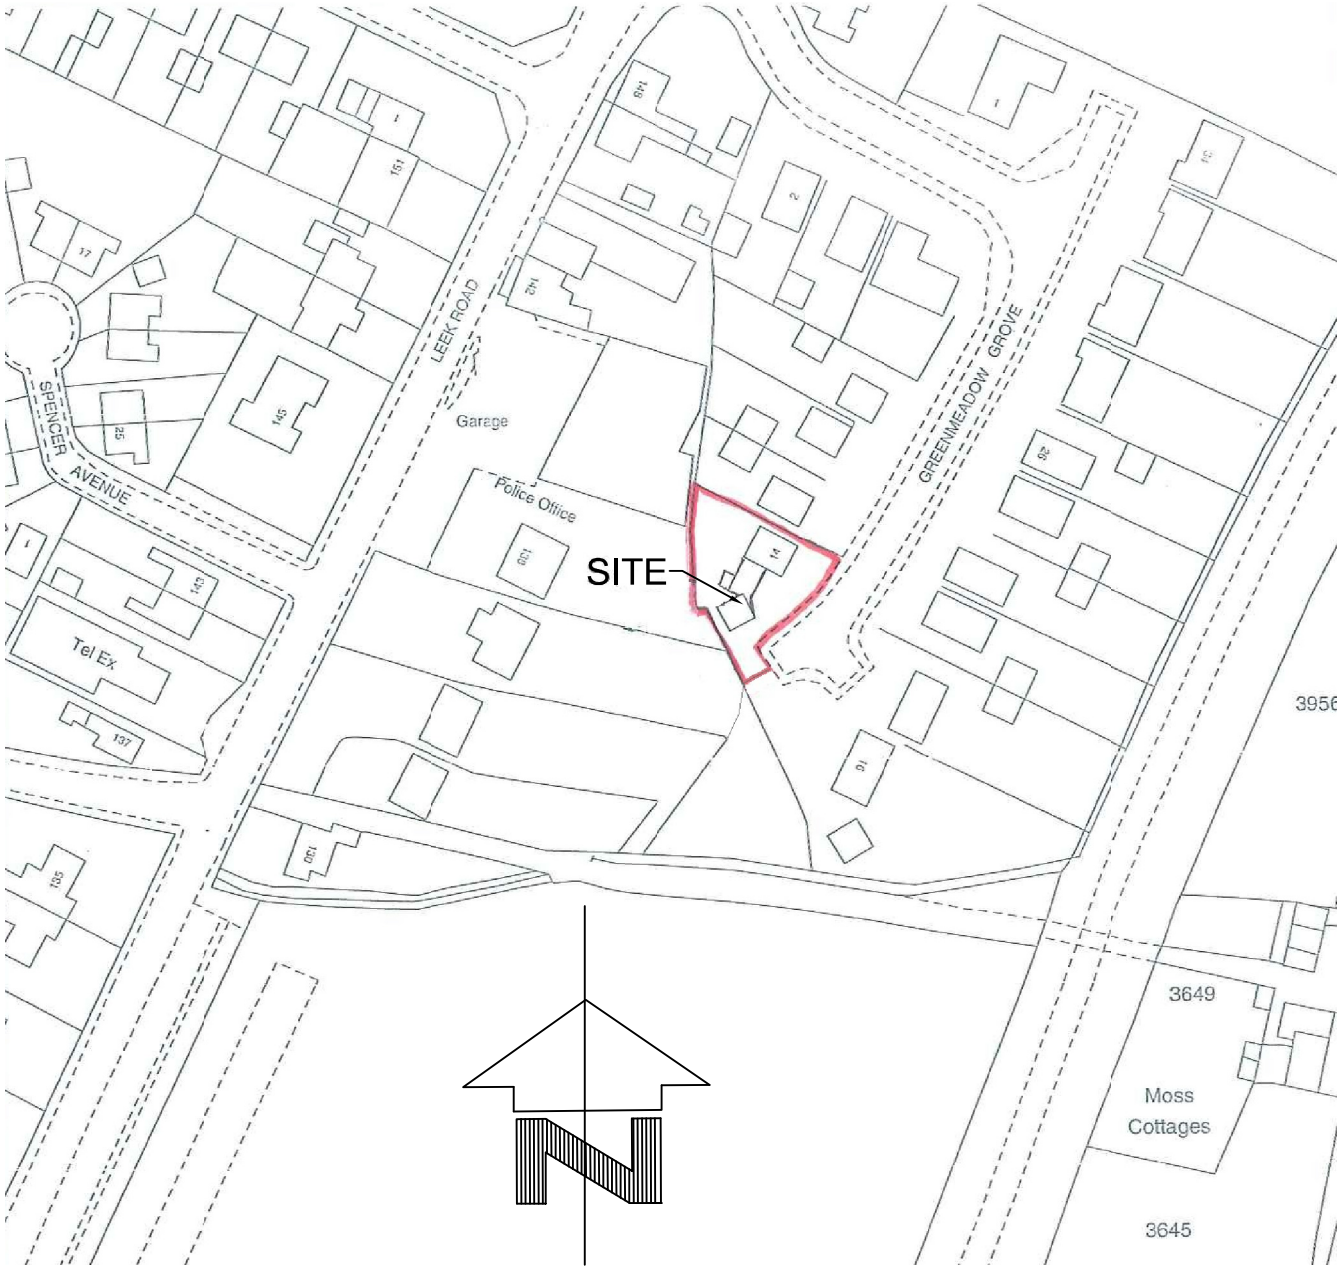


No.	Revision/Issue	Date
–	-	-

CLIENT

Mr and Mrs H Clulow

Project Name and Address

Proposed Part Conversion of Double Garage To Form Kitchen Extension
14 Greenmeadow Grove
Endon
Stoke on Trent

Drawing Title

Site Location Plan

Drawing No. KC-03	Status Planning
Date January 2018	
Scale 1:1250 @A4	A4 Sheet