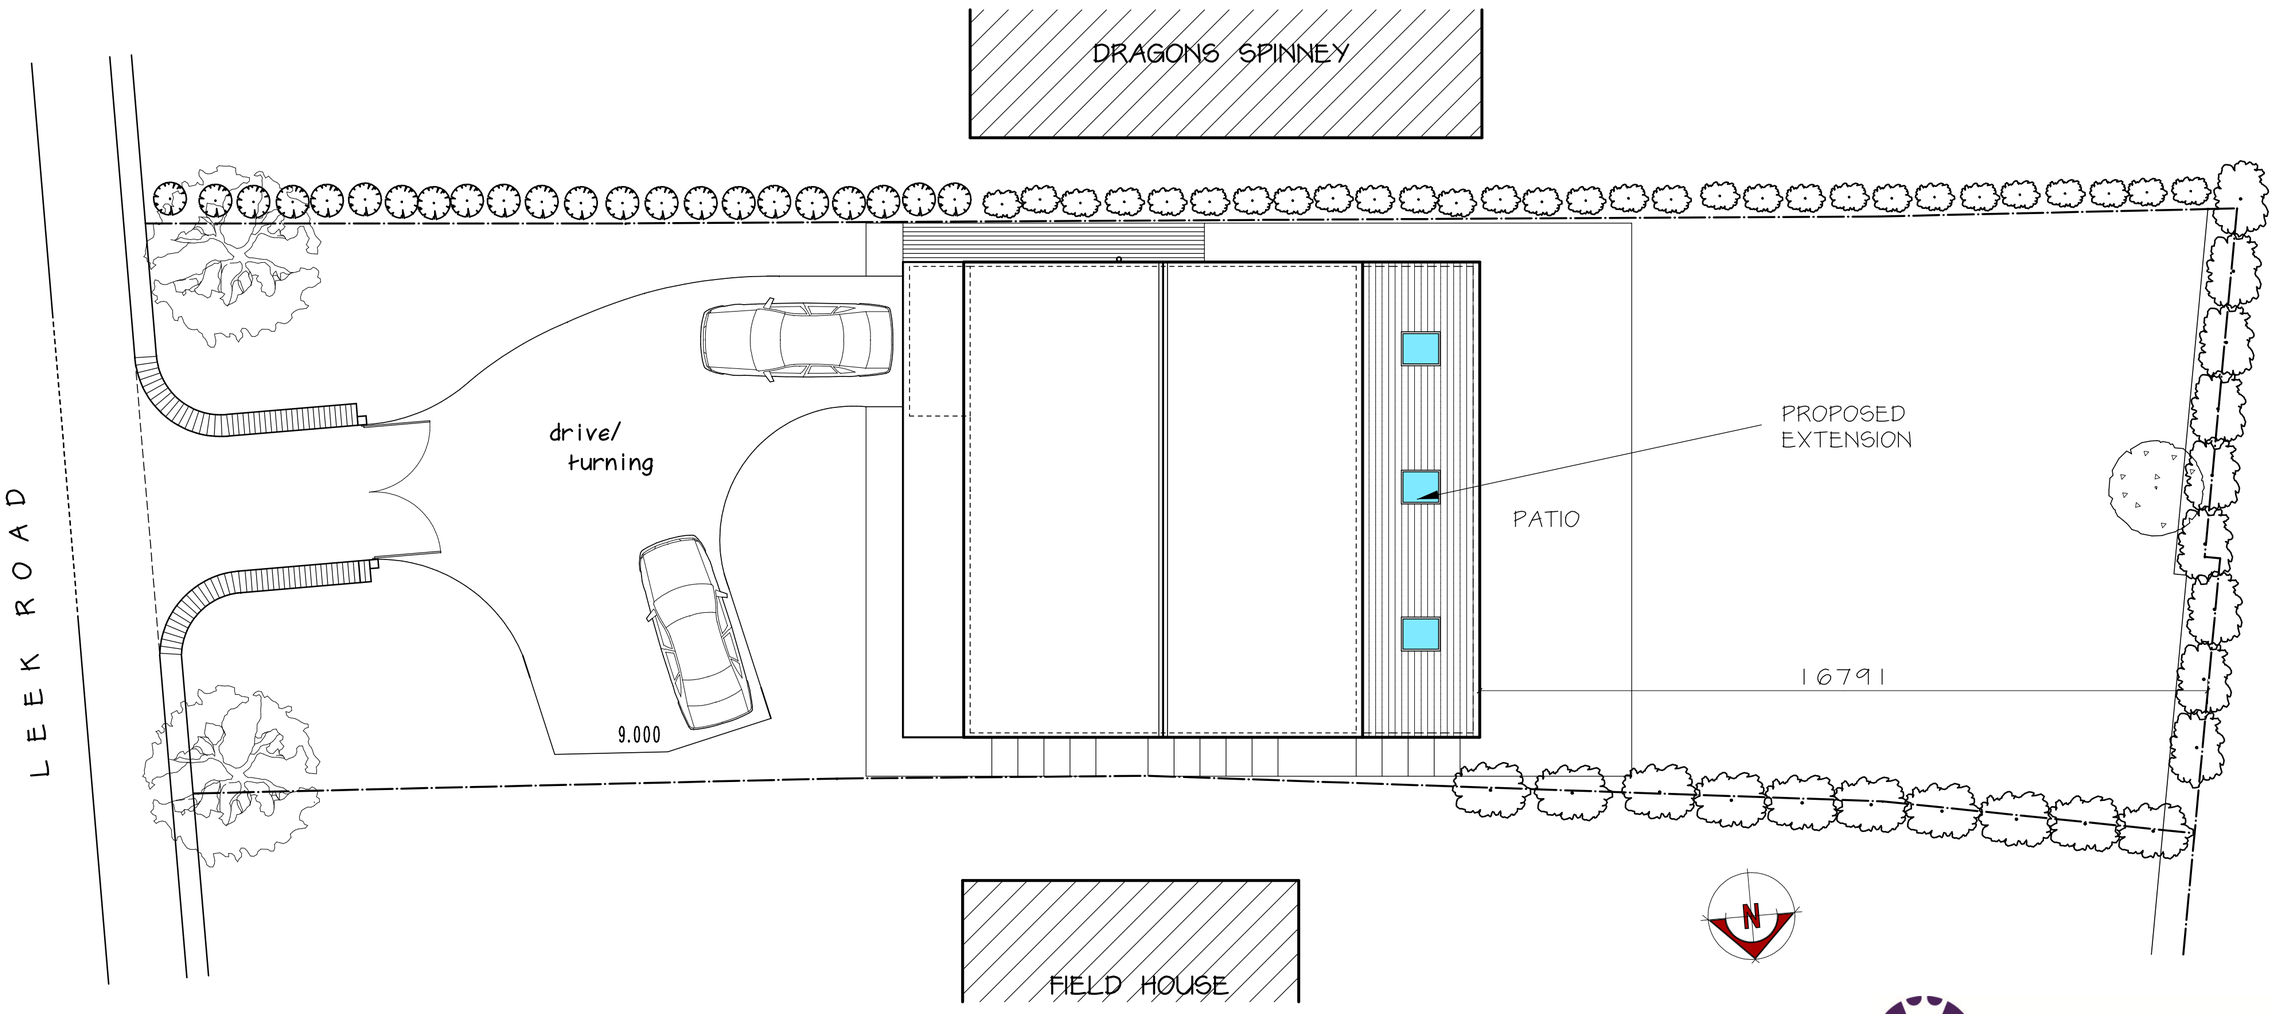

Site Plan

0 1 2 3 4 5metres

Scale Bar 1:100 on A2 Sheet

RICS
The mark of
property professionalism worldwide

Clients are advised to clarify dimensions with the author prior to setting out and not to scale from the drawing.
This drawing is copyright and should not be reproduced without the written consent of RLM ASSOCIATES.

RLM ASSOCIATES

JOB	HOLLYBROOK HOUSE, WETLEY ROCKS.
CLIENT	Mr. & Mrs. BROOKES.
DRAWING	SITE PLAN.
DATE	April 2018.
SCALE	1:100.
DRWG No.	RLM888/4.
REVISION	