
Construction Drafting Services

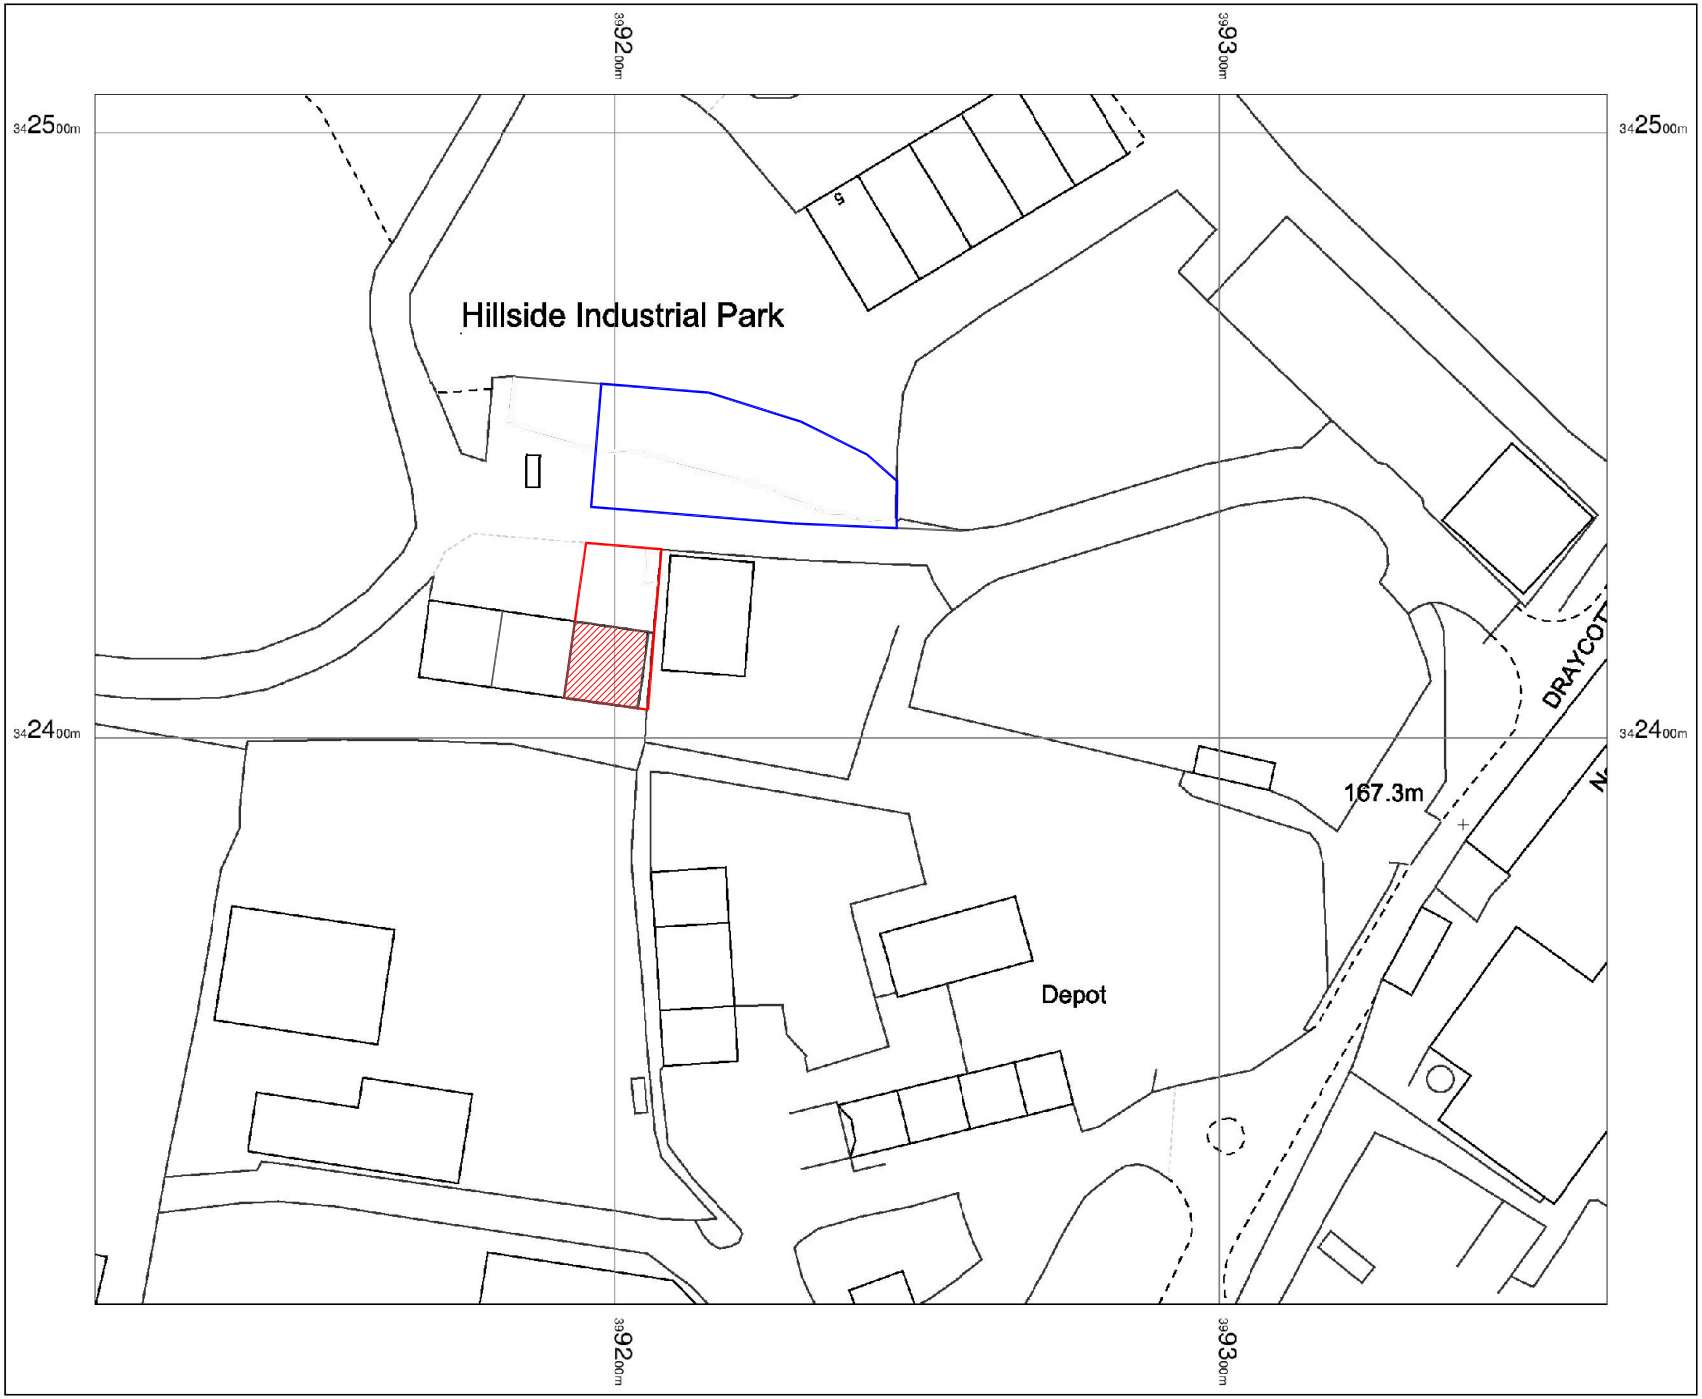

N

OS MasterMap 1250/2500/10000 scale
Saturday, March 31, 2018, ID: BW1-00701733
maps.blackwell.co.uk

1:1250 scale print at A4, Centre: 399239 E, 342406 N

© Crown Copyright Ordnance Survey. Licence no. 100041041

BLACKWELL'S MAPPING SERVICES
PERSONAL & PROFESSIONAL MAPPING
www.blackwellmapping.co.uk
TEL: 0800 151 2612
maps@blackwell.co.uk