



Existing rear elevation
Scale 1:100

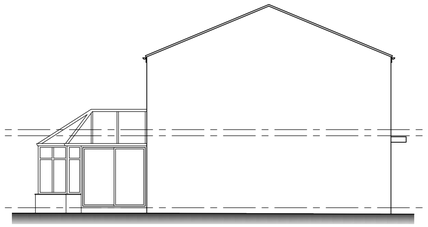

Existing side elevation
Scale 1:100



Existing front elevation
Scale 1:100

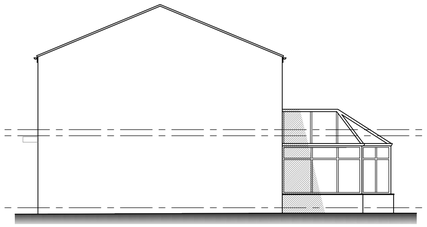


Existing side elevation
Scale 1:100



Blue/grey roofing tiles to match existing

Red/brown facing brickwork to match existing


Proposed rear elevation
Scale 1:100

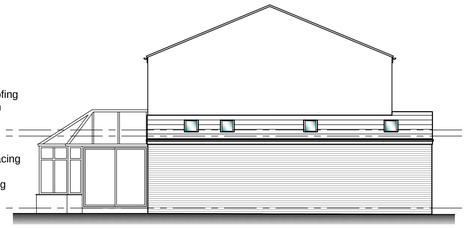


Proposed side elevation
Scale 1:100




Proposed front elevation
Scale 1:100

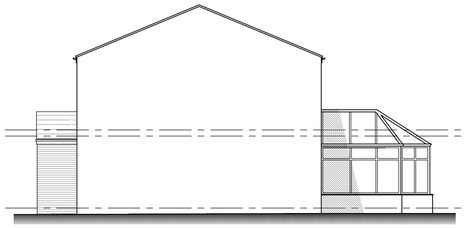

Proposed side elevation
Scale 1:100

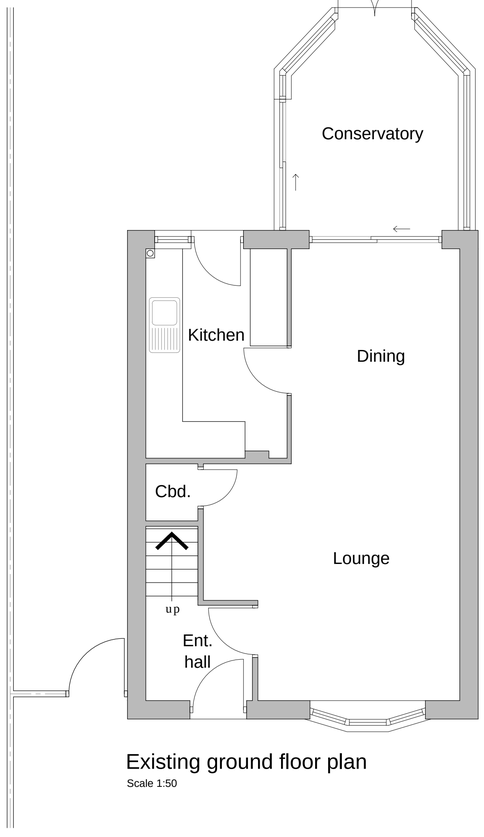


Existing ground floor plan
Scale 1:50

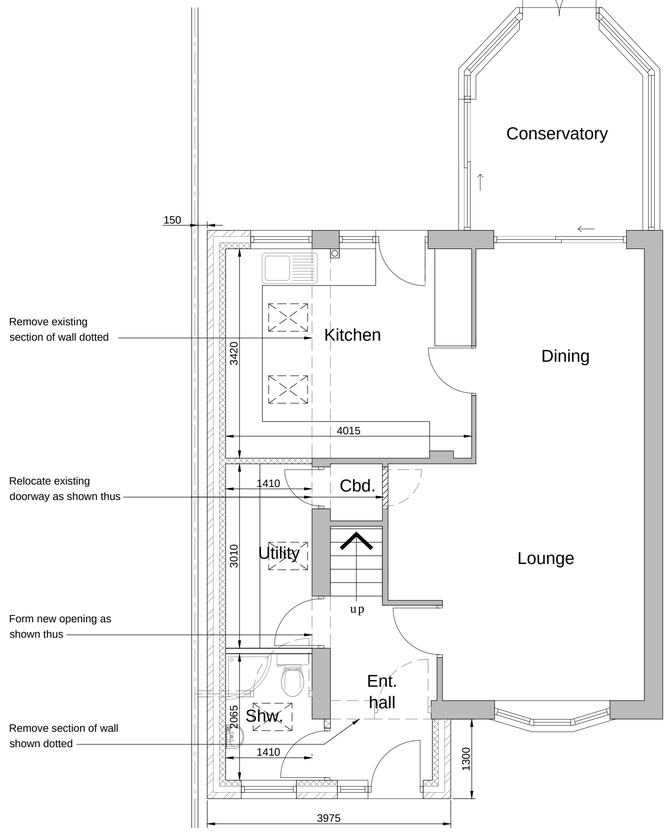


Proposed ground floor plan
Scale 1:50

Copyright of this drawing is vested in the DESIGNER and it must not be copied or reproduced without consent. Figured dimensions only are to be taken from this drawing. All contractors must visit the site and be responsible for taking and checking all dimensions relative to their work.


Rev.	Drawn	Comments	Date

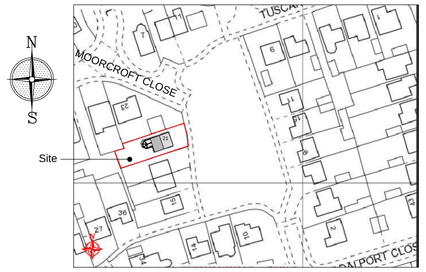

Site location plan
Scale 1:2500

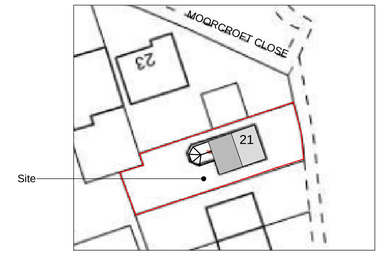

Existing site plan
Scale 1:500

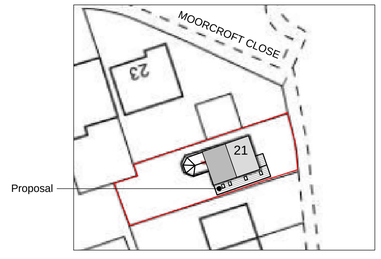

Proposed site plan
Scale 1:500

Reproduced from the Ordnance Survey map with the permission of Ordnance Survey on behalf of The Controller of Her Majesty's Stationery Office
Licence No. AL 100001834

Client
MR & MRS JOHNSON

Project
PROPOSED ALTERATIONS & EXTENSION AT 21 MOORCROFT CLOSE, CHEADLE, ST10 1HT

Title
EXISTING / PROPOSED PLANS

Status
PLANNING PERMISSION

Date JUNE 2017 Drawn ME

Scale @A1 AS SHOWN Checked

Project No Drawing No. Rev
100-01