This drawing is copyright and should not be reproduced without the permission of Building Design Service

Sheet size A1




PROPOSED FRONT ELEVATION




PROPOSED SIDE ELEVATION



PROPOSED REAR ELEVATION

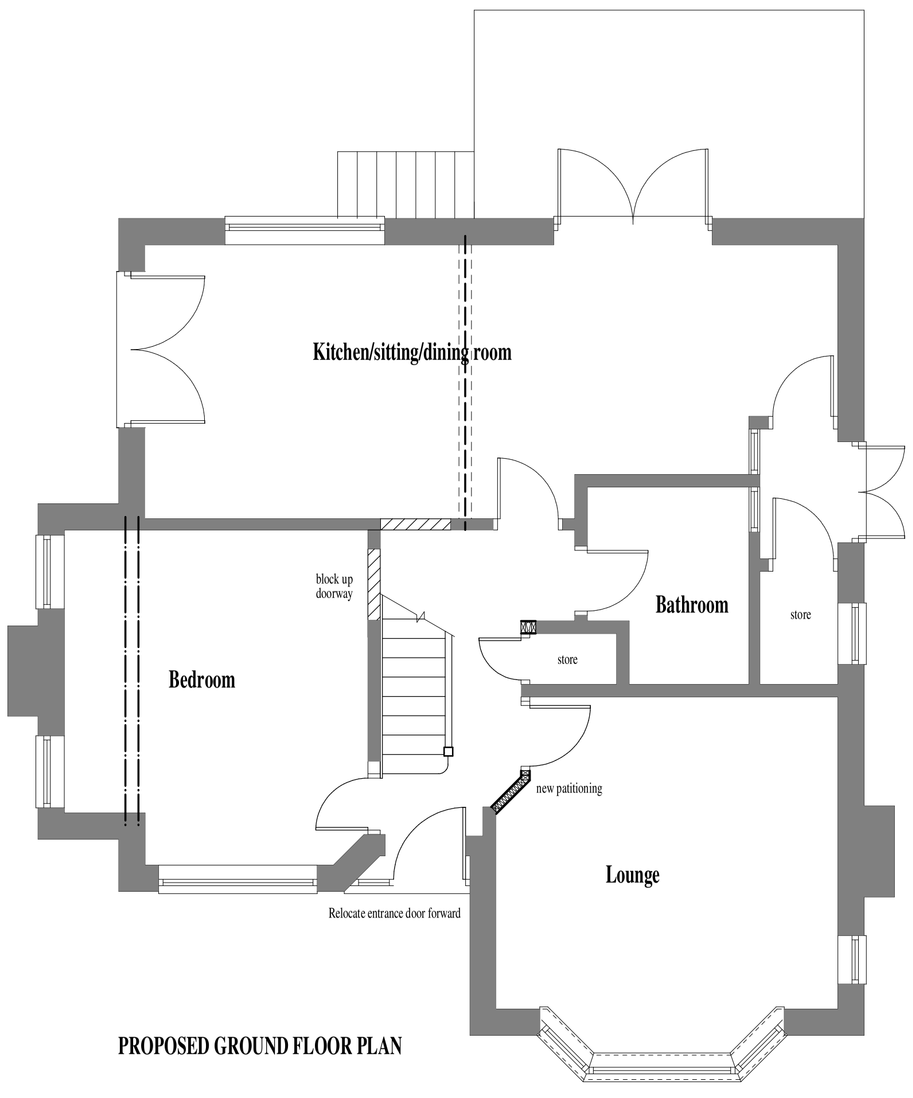


PROPOSED GROUND FLOOR PLAN

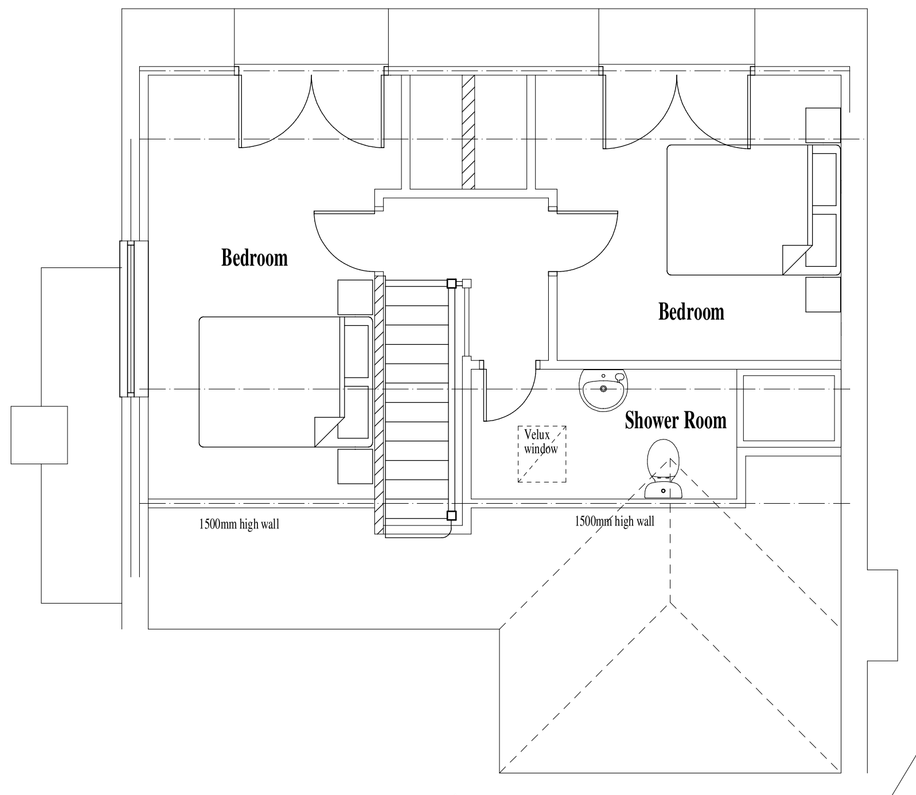

PROPOSED FIRST FLOOR PLAN




PROPOSED SIDE ELEVATION

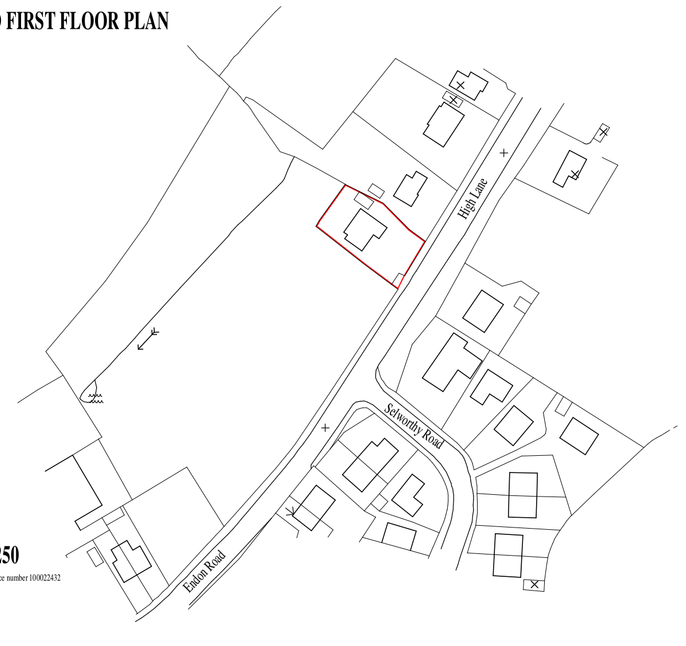

LOCATION PLAN 1:1250

Ordnance Survey, (c) Crown Copyright 2018. All rights reserved. Licence number 100022432

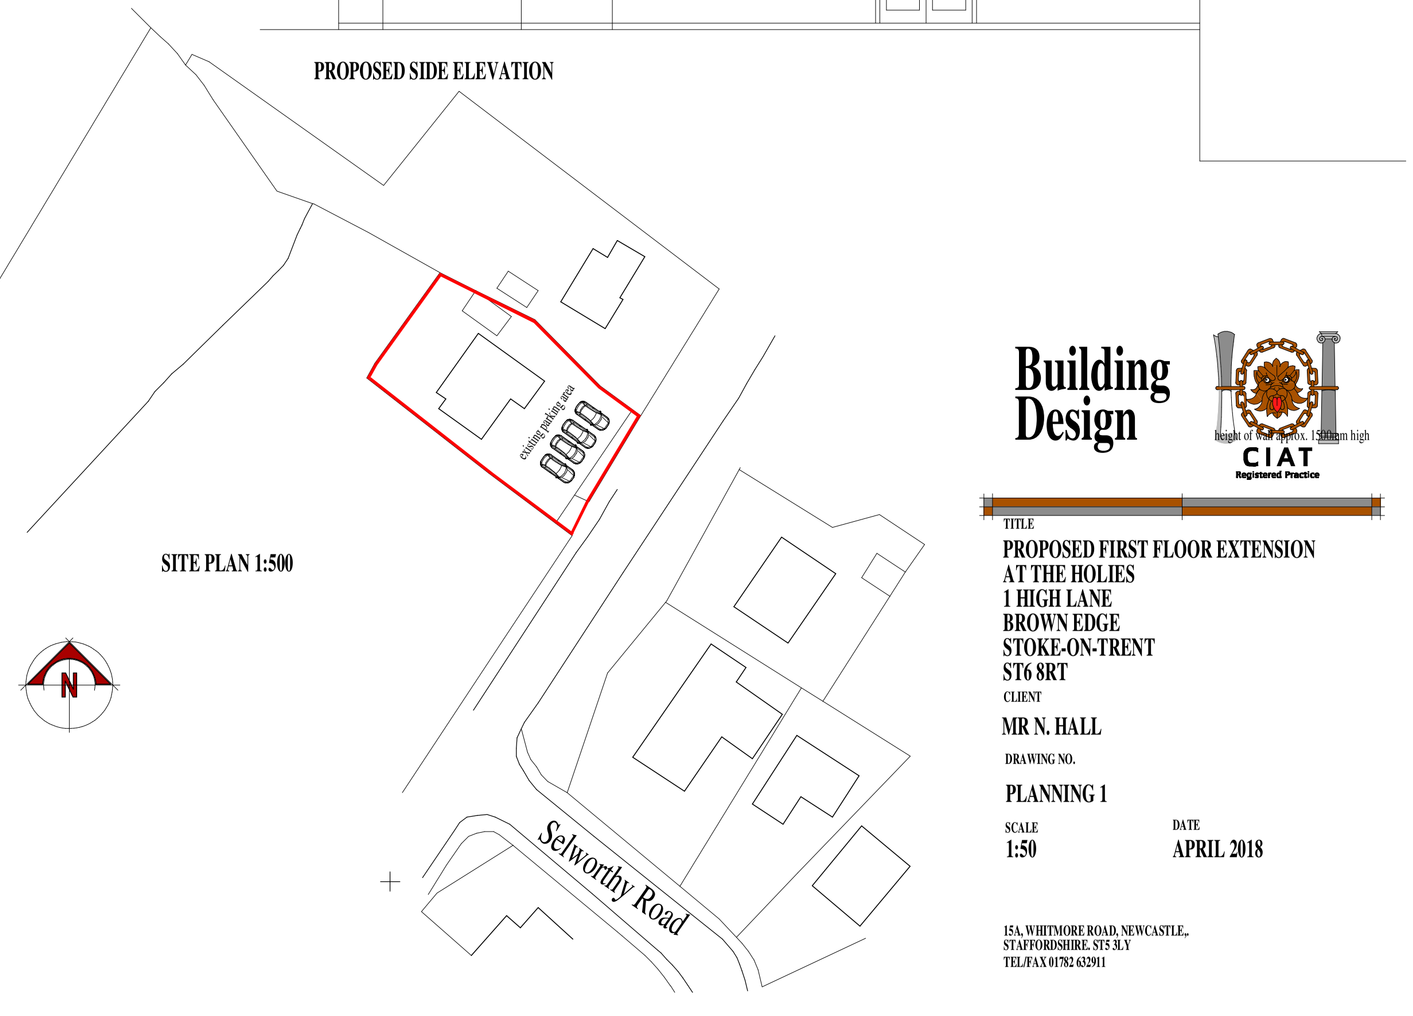

SITE PLAN 1:500

Building Design

height of wall approx. 1500mm high

CIAT Registered Practice

TITLE

PROPOSED FIRST FLOOR EXTENSION
AT THE HOLIES
1 HIGH LANE
BROWN EDGE
STOKE-ON-TRENT
ST6 8RT

CLIENT

MR N. HALL

DRAWING NO.

PLANNING 1

SCALE
1:50

DATE
APRIL 2018

15A, WHITMORE ROAD, NEWCASTLE,,
STAFFORDSHIRE. ST5 3LY
TEL/FAX 01782 632911