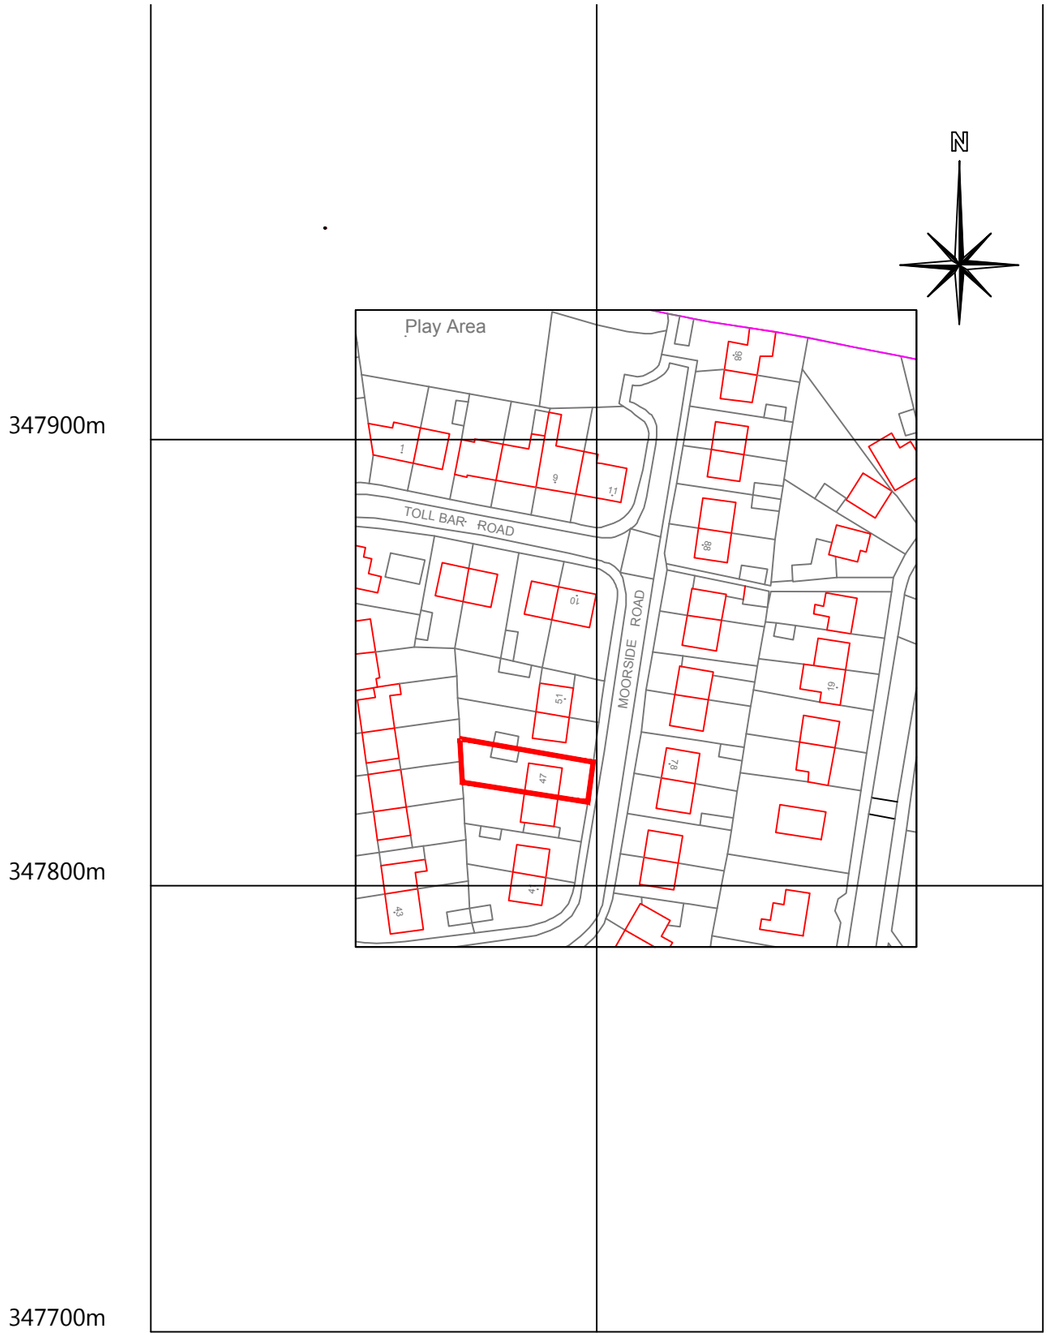

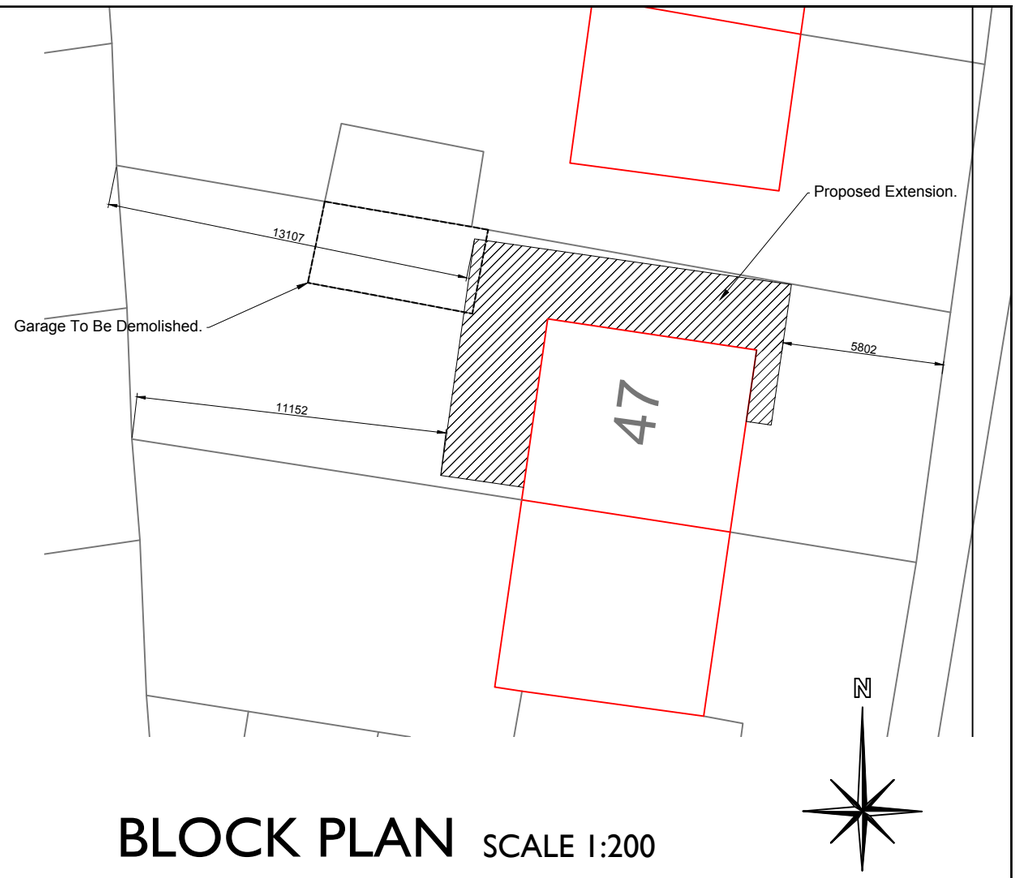

BLOCK PLAN SCALE 1:200

1:200

4m 0 4m 8m 12m 16m 20m

Scale Bar 1 : 200

©Crown Copyright and database rights 2018 OS 100019980

Location Plan SCALE 1:1250

0 25 50 100 200

Scale Bar 1 : 1250

Rev	Date	Description
A	3/04/18	Scale Bars Added

Client
Mr A Brown

Project
Proposed Ground/First Floor
Extension To Side & Rear
At 47 Moorside Road,
Werrington,Stoke On Trent. ST9 0JF

Title
Location Plan & Block Plan

Drawn	Date 20/03/2018
Checked -	Scale As Noted.

Status
-

Drg No.	Rev
AB/03/18	A

Original Paper Size A3

This drawing is Copyright. It is sent to you in confidence. It must not be copied or disclosed to third parties without our written permission. It remains our property and must be returned on request.