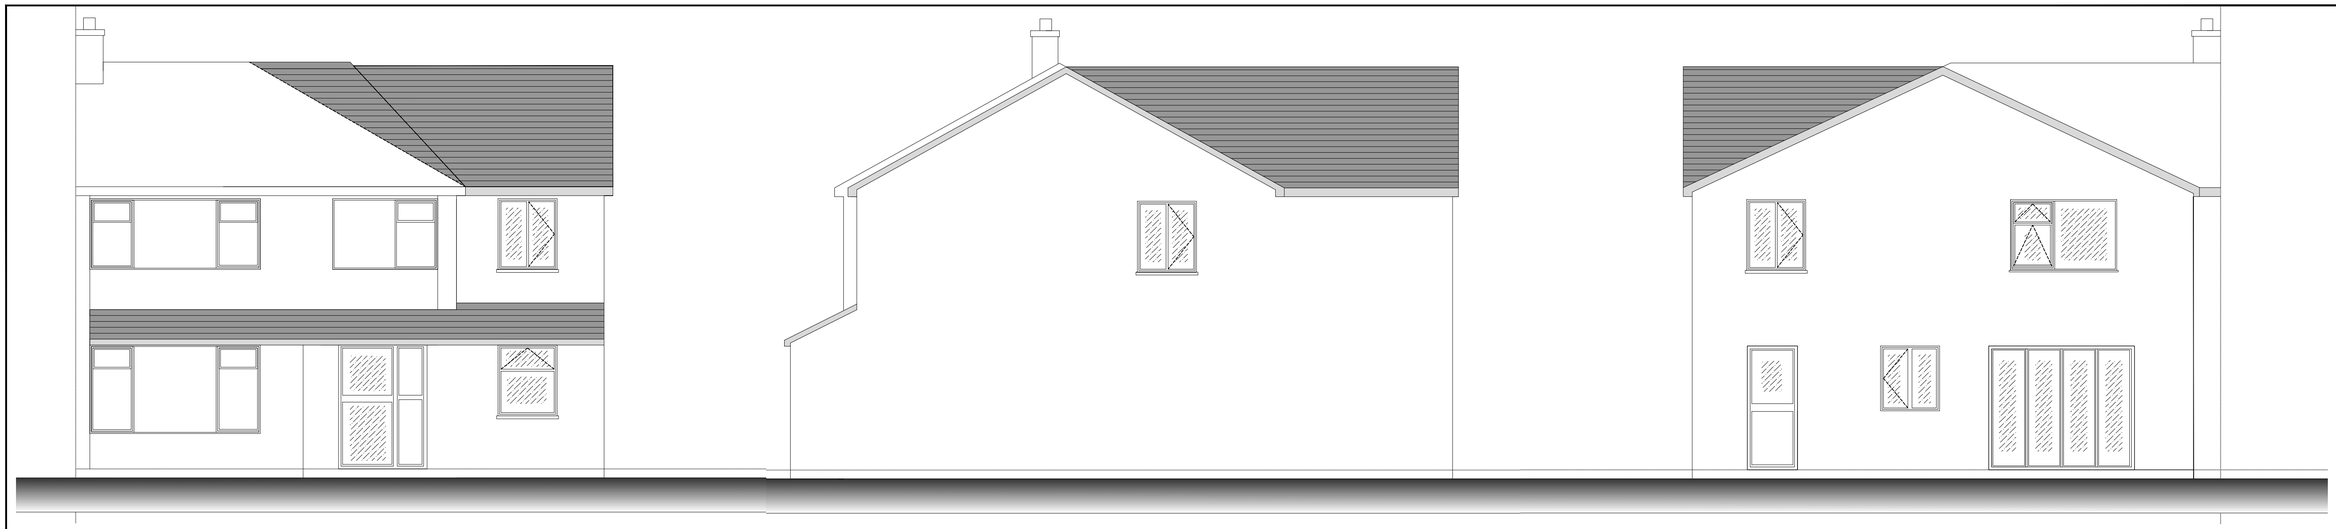

Proposed East Elevation
Scale 1: 50

Proposed North Elevation
Scale 1: 50

Proposed West Elevation
Scale 1: 50

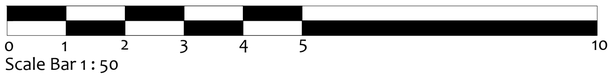

Scale Bar 1 : 50

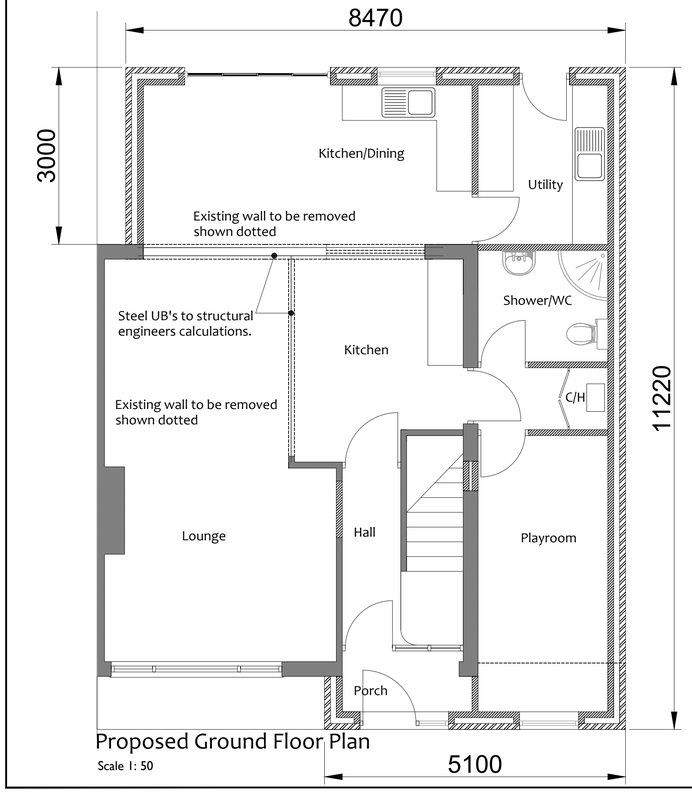

Proposed Ground Floor Plan
Scale 1: 50

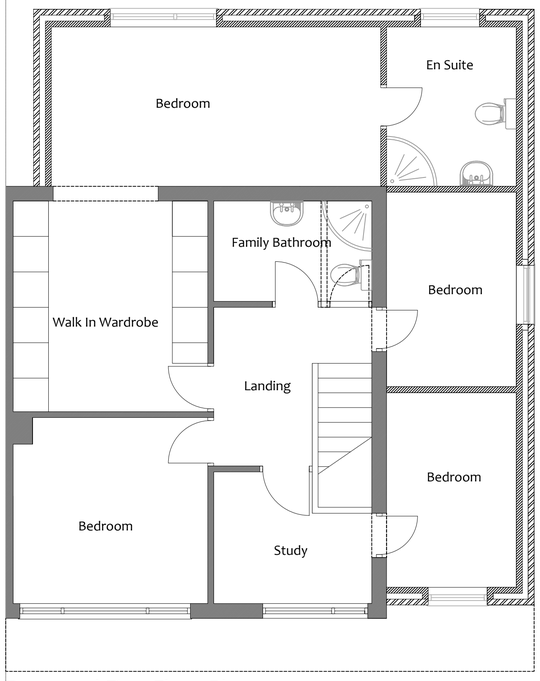

Proposed First Floor Plan
Scale 1: 50

Rev	Date	Description
B	5/04/18	Porch Added & Canopt to Front Elevation Ground Floor Arrangement Amended.
A	3/04/18	Scale Bar Added

Client
Mr A Brown

Project
Proposed Ground/First Floor
Extension To Side & Rear
At 47 Moorside Road,
Werrington,Stoke On Trent. ST9 0JF

Title
Proposed Plans & Elevations

Drawn	Date
	20/03/2018
Checked: -	Scale: 1:50 @ A1

Status
-

Drg No.	Rev
AB/02/18	B

Original Paper Size A1

This drawing is Copyright. It is sent to you in confidence. It must not be copied or disclosed to third parties without our written permission. It remains our property and must be returned on request.