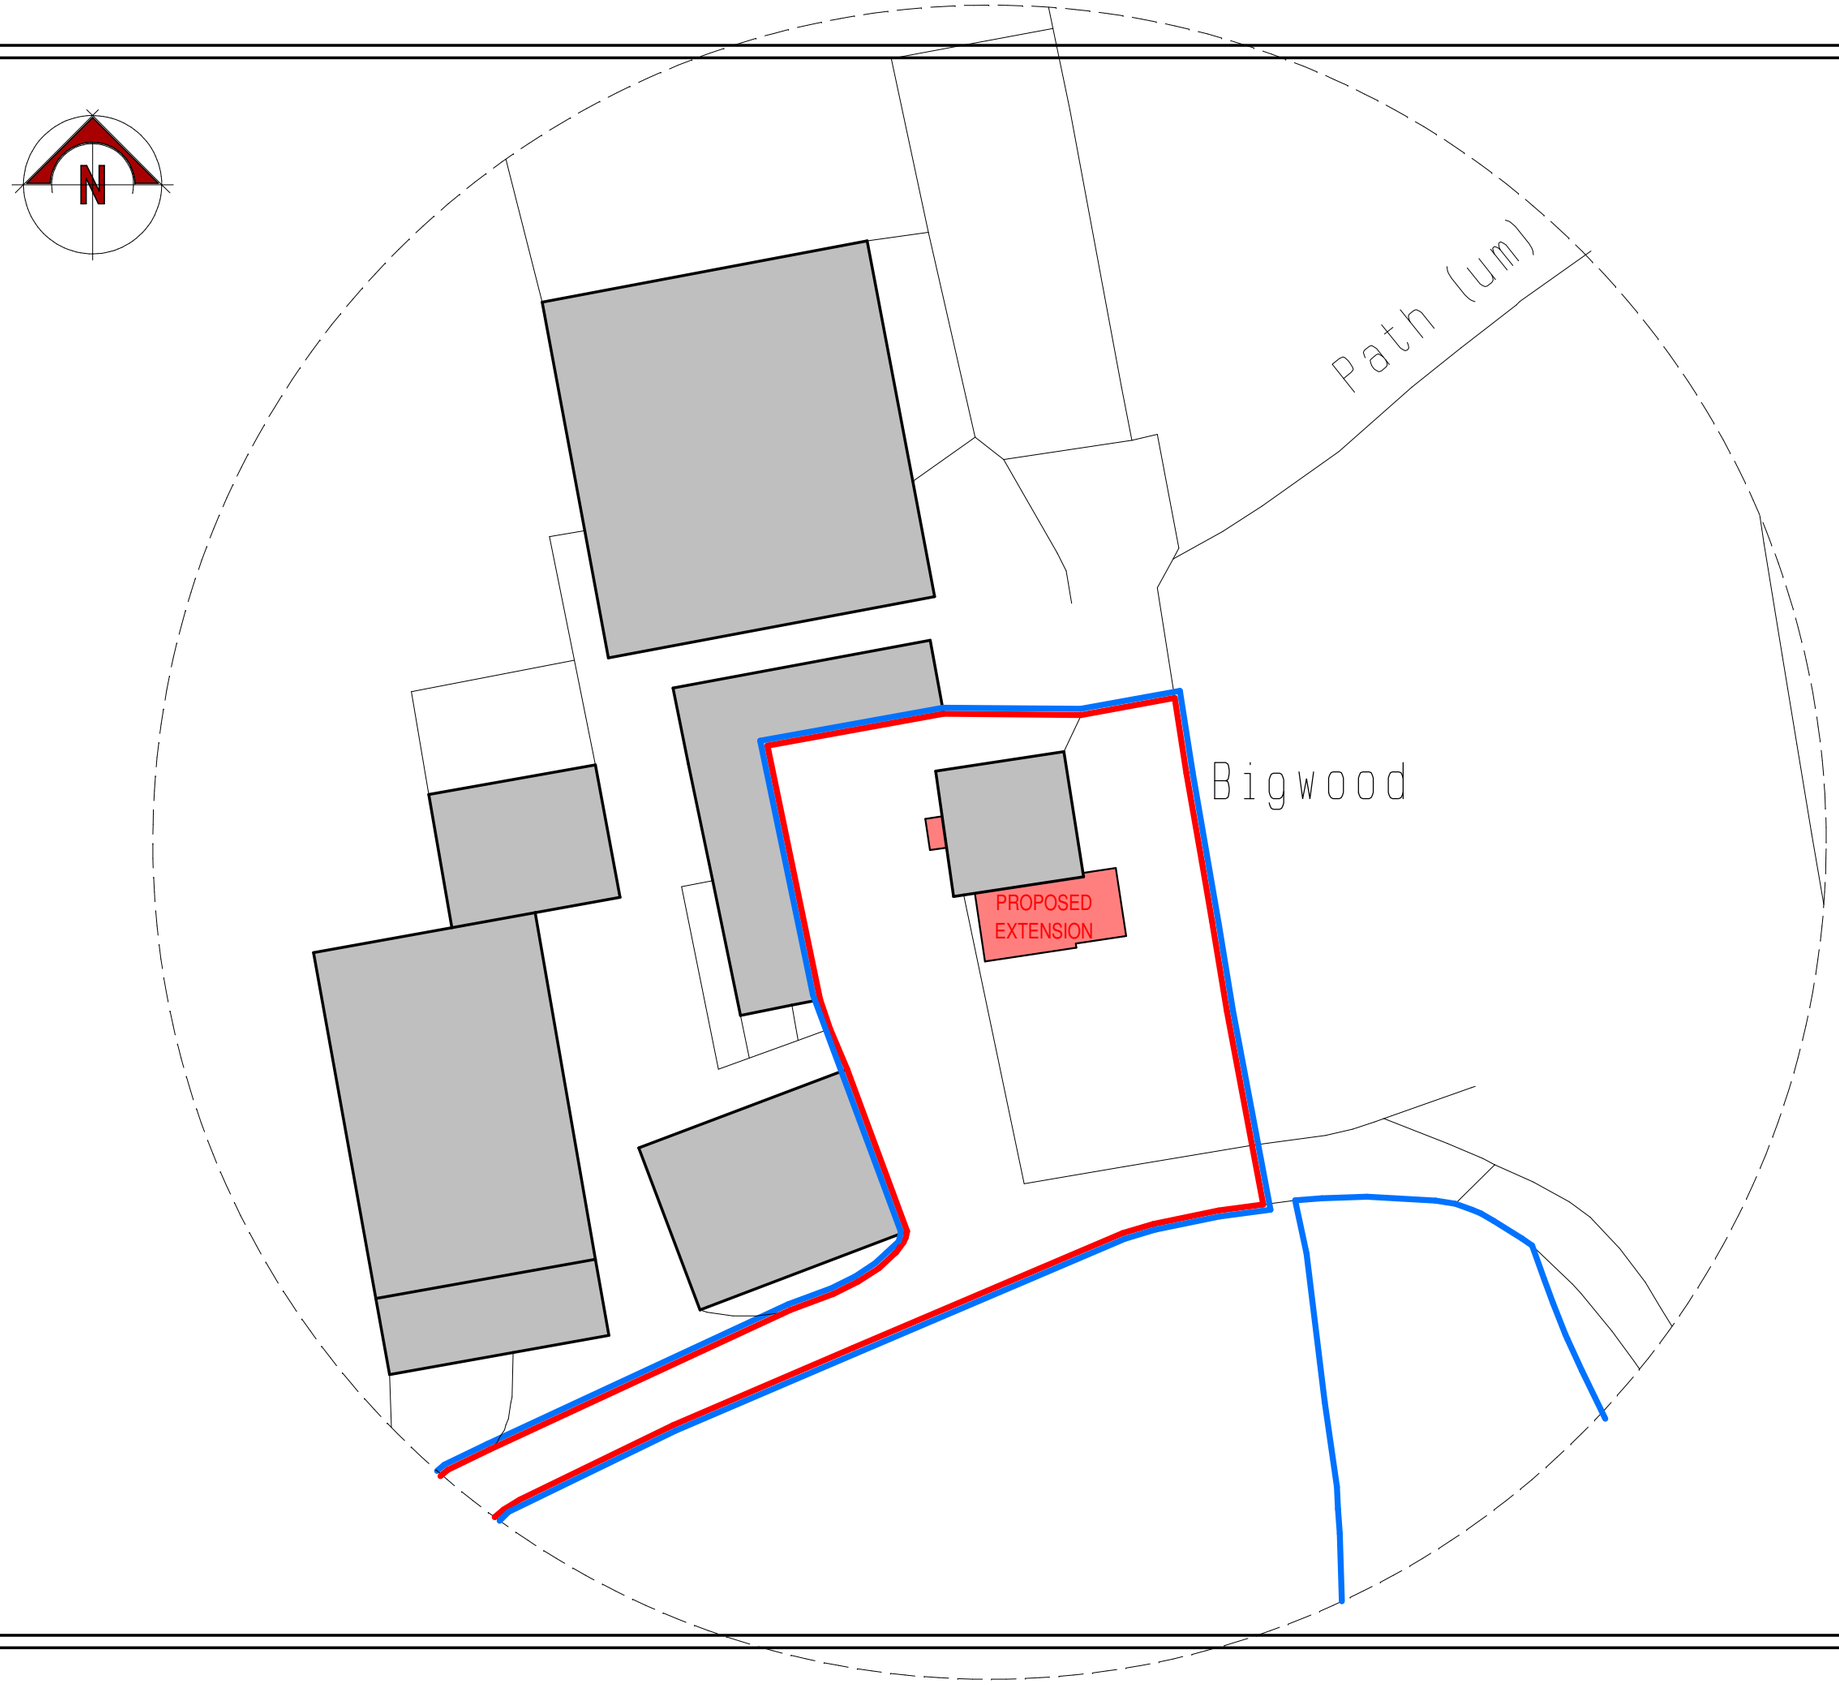


© Crown Copyright 2009. All rights reserved.
Licence number 100020449

0.0m 5.0m 10.0m 15.0m 20.0m

scale bar @ 1:500

Mr & Mrs B Knowles

PROPOSED REDEVELOPMENT OF
BIGWOOD FARM,
OFF ROWNALL ROAD,
CHEDDLETON,
STAFFS, ST13 7LB

PLANNING PROPOSAL
BLOCK PLAN

Date	Sheet	Scale
MARCH 2018	A3	1:500
Drg No.	Rev.	Drawn
2017-2251-10	-	NAW

A -

SAMMONS Architectural LIMITED
Chartered Institute of Architectural Technologists Registered Practice

10 Cawdry Buildings, Fountain Street, Leek. ST13 6JP
Telephone: 01538 386002
E-mail: info@sammonsltd.co.uk
Web: www.sammonsltd.co.uk

This drawing is copyright.
All dimensions must be checked prior to commencement.