
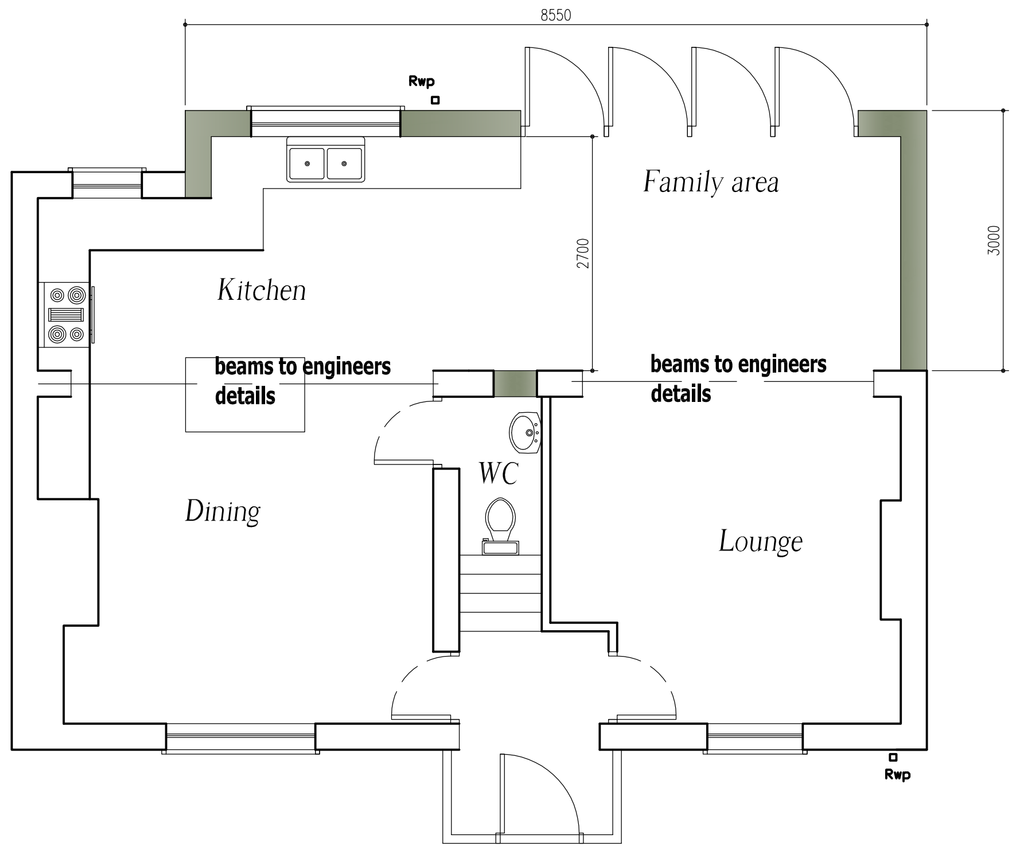


Proposed Ground Floor Layout

Scale 1:50

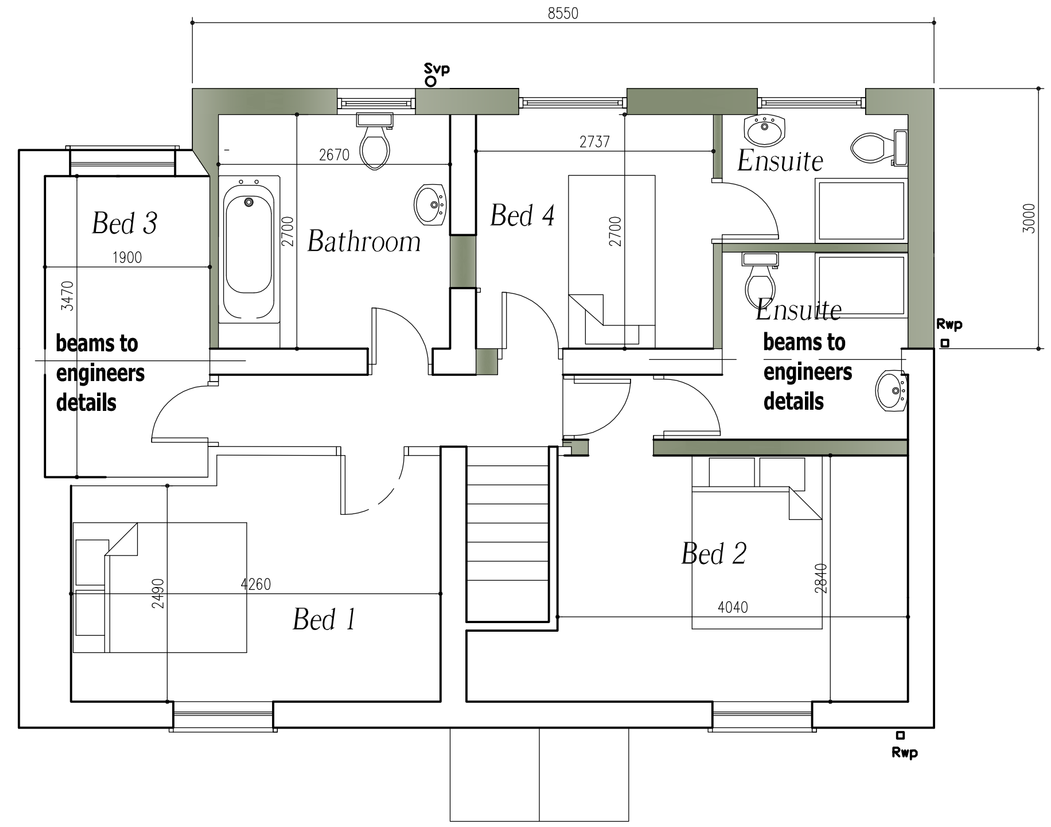


Proposed First Floor Layout

Scale 1:50




Existing Front Elevation

Scale 1:100

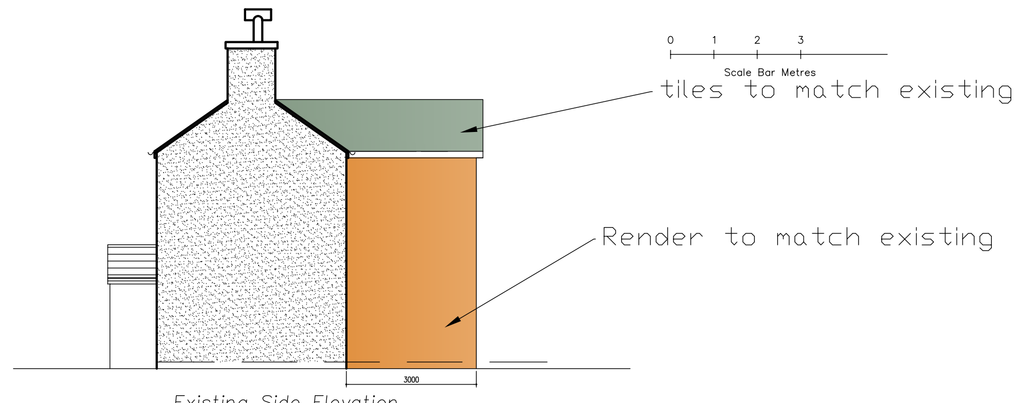


Existing Side Elevation

Scale 1:100

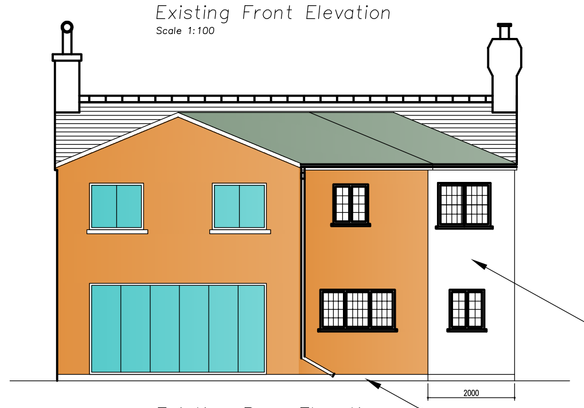

Existing Rear Elevation

Scale 1:100

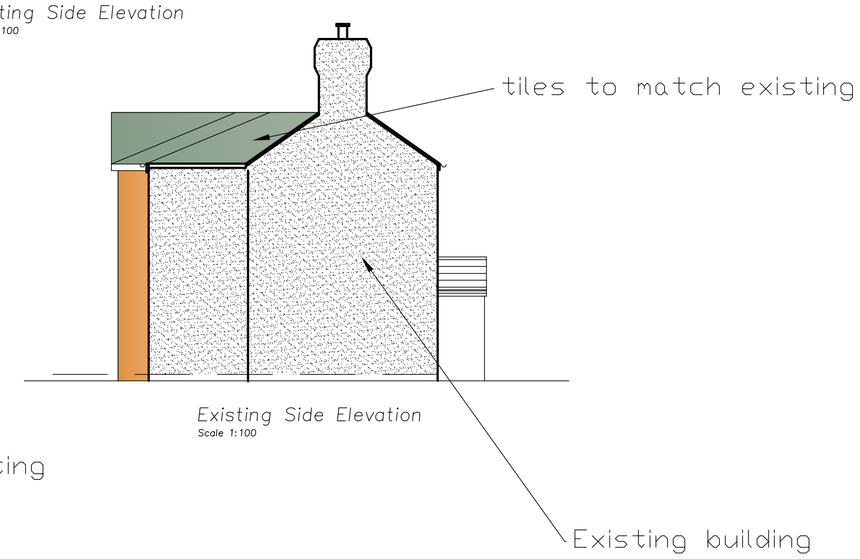

Existing Side Elevation

Scale 1:100

Notes:

1. ~~Do not scale off this drawing.~~ All dimensions are in mm & are to be checked on site prior to manufacture & construction. This drawing is the property of P.A. Taylor Plans & should not be reproduced without permission. All discrepancies to be brought to the attention of the P.A. Taylor immediately. This drawing shall be read in conjunction with all relevant specialist drawings & specifications.
2. The Contractor is to check and verify all building and site dimensions, levels and service locations including sewer invert levels at connection points before work commences. Materials and workmanship are to comply with current British Standards, British Standards Code of Practice, Building Regulations & Building Standards.

Rev:	Date:	Status/Amendments:	By:

P.A. TAYLOR PLANS

Extensions, Loft Conversions,
Local New Builds & Building Surveys.

The Sand Quarry,
Hougher Wall Rd,
Audley,
Staffordshire. ST7 8JA.
Tel: (01782) 721111
Mob: (07714) 690927

Qualified Building Surveyor



Client:
Mr Jonathan Beaumont

Project:
Clewlow bank House
Hill Top Brown Edge
Stoke on Trent

Drawing Title:
Proposed Permitted devlopment options

Scale:	Paper Size:	Date Created:
1:50,1250, 500	A1	Sept 17
Drawing Number: 6699.07		Drawing Revision: C