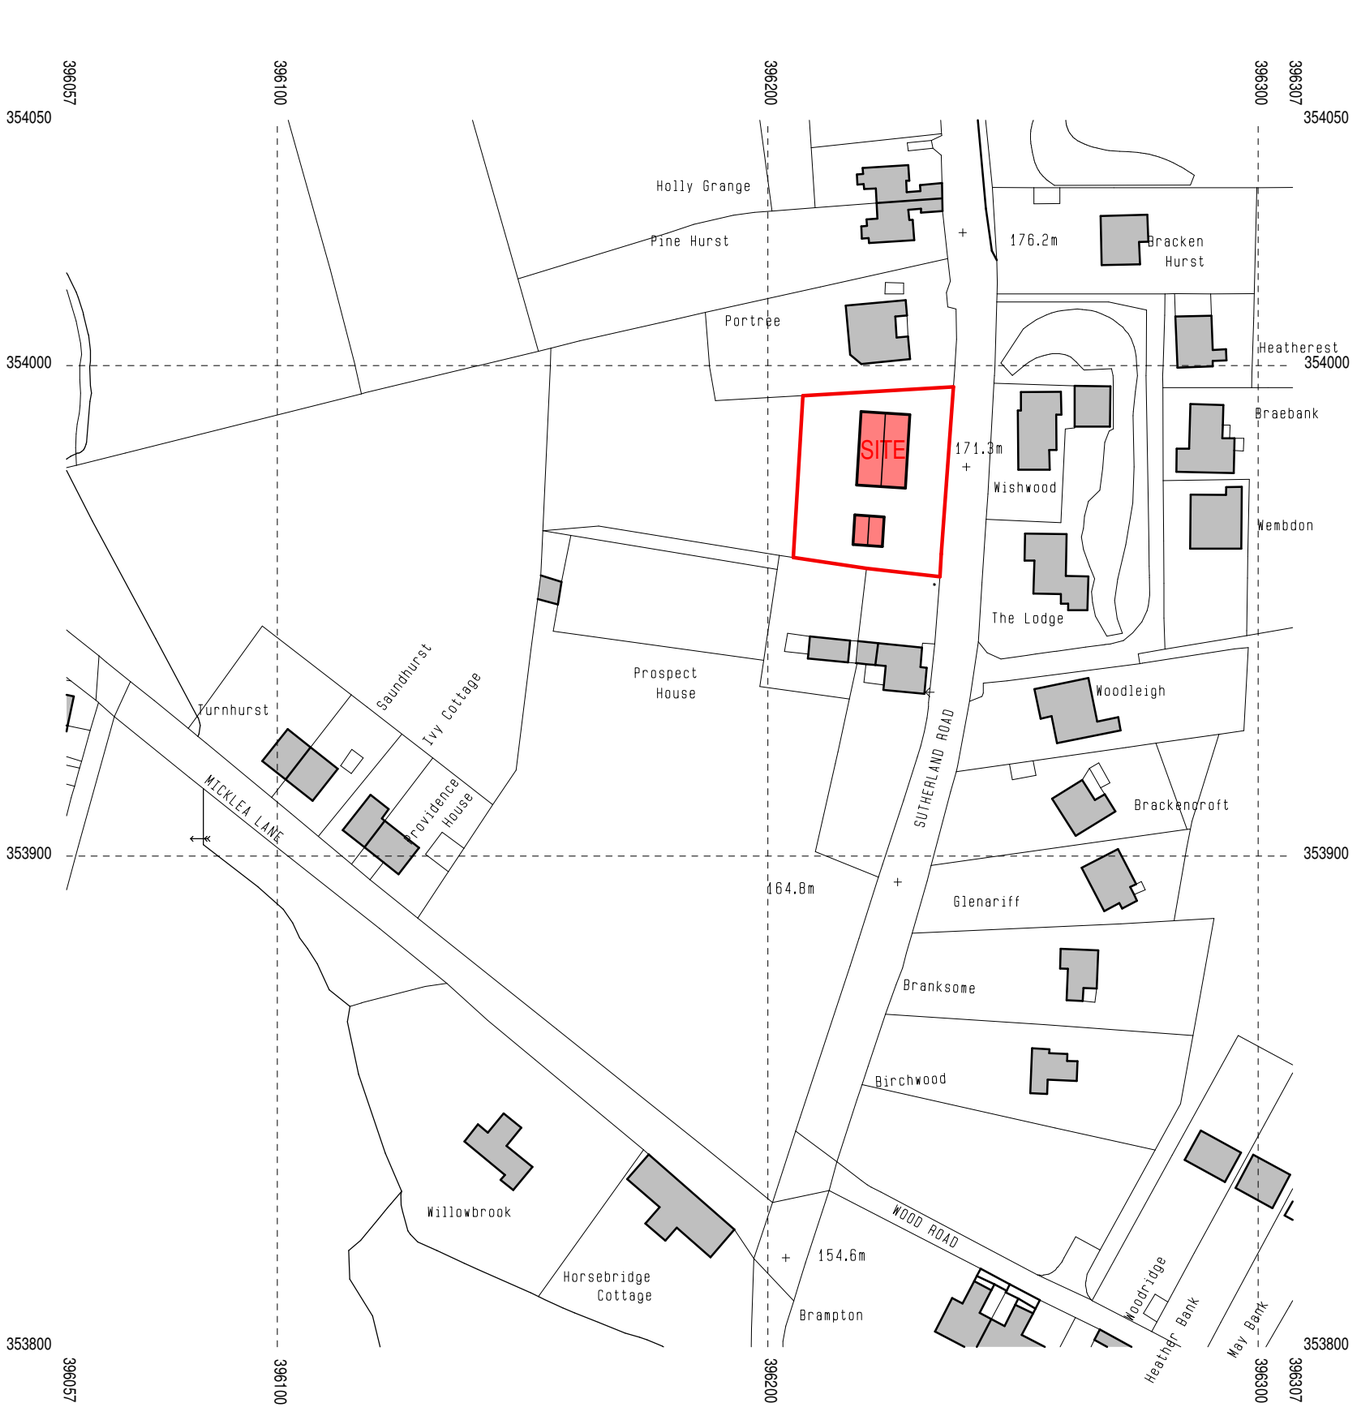

0.0m 10.0m 20.0m 30.0m 40.0m 50.0m

scale bar @ 1:1250

Mr & Mrs Carter

PROPOSED DWELLING AT
PROSPECT HOUSE FARM,
SUTHERLAND ROAD, LONGSDON
STOKE-ON-TRENT, ST9 9QD
PLANNING PROPOSAL
LOCATION PLAN

Date	Sheet	Scale
MARCH 2018	A3	1:1250
Drg No.	Rev.	Drawn
2018-2306-02	A	NAW

A - 10/04/2018 - PROPOSAL ADDED

SAMMONS Architectural LIMITED
Chartered Institute of Architectural Technologists Registered Practice
10 Cawdry Buildings, Fountain Street, Leek. ST13 6JP
Telephone: 01538 386002
E-mail: info@sammonsltd.co.uk
Web: www.sammonsltd.co.uk

This drawing is copyright.
All dimensions must be checked prior to commencement.

Serial number: 135108
© Crown copyright and database right 2018
Ordnance Survey licence 100048957