


Proposed Site Plan @ 1:500

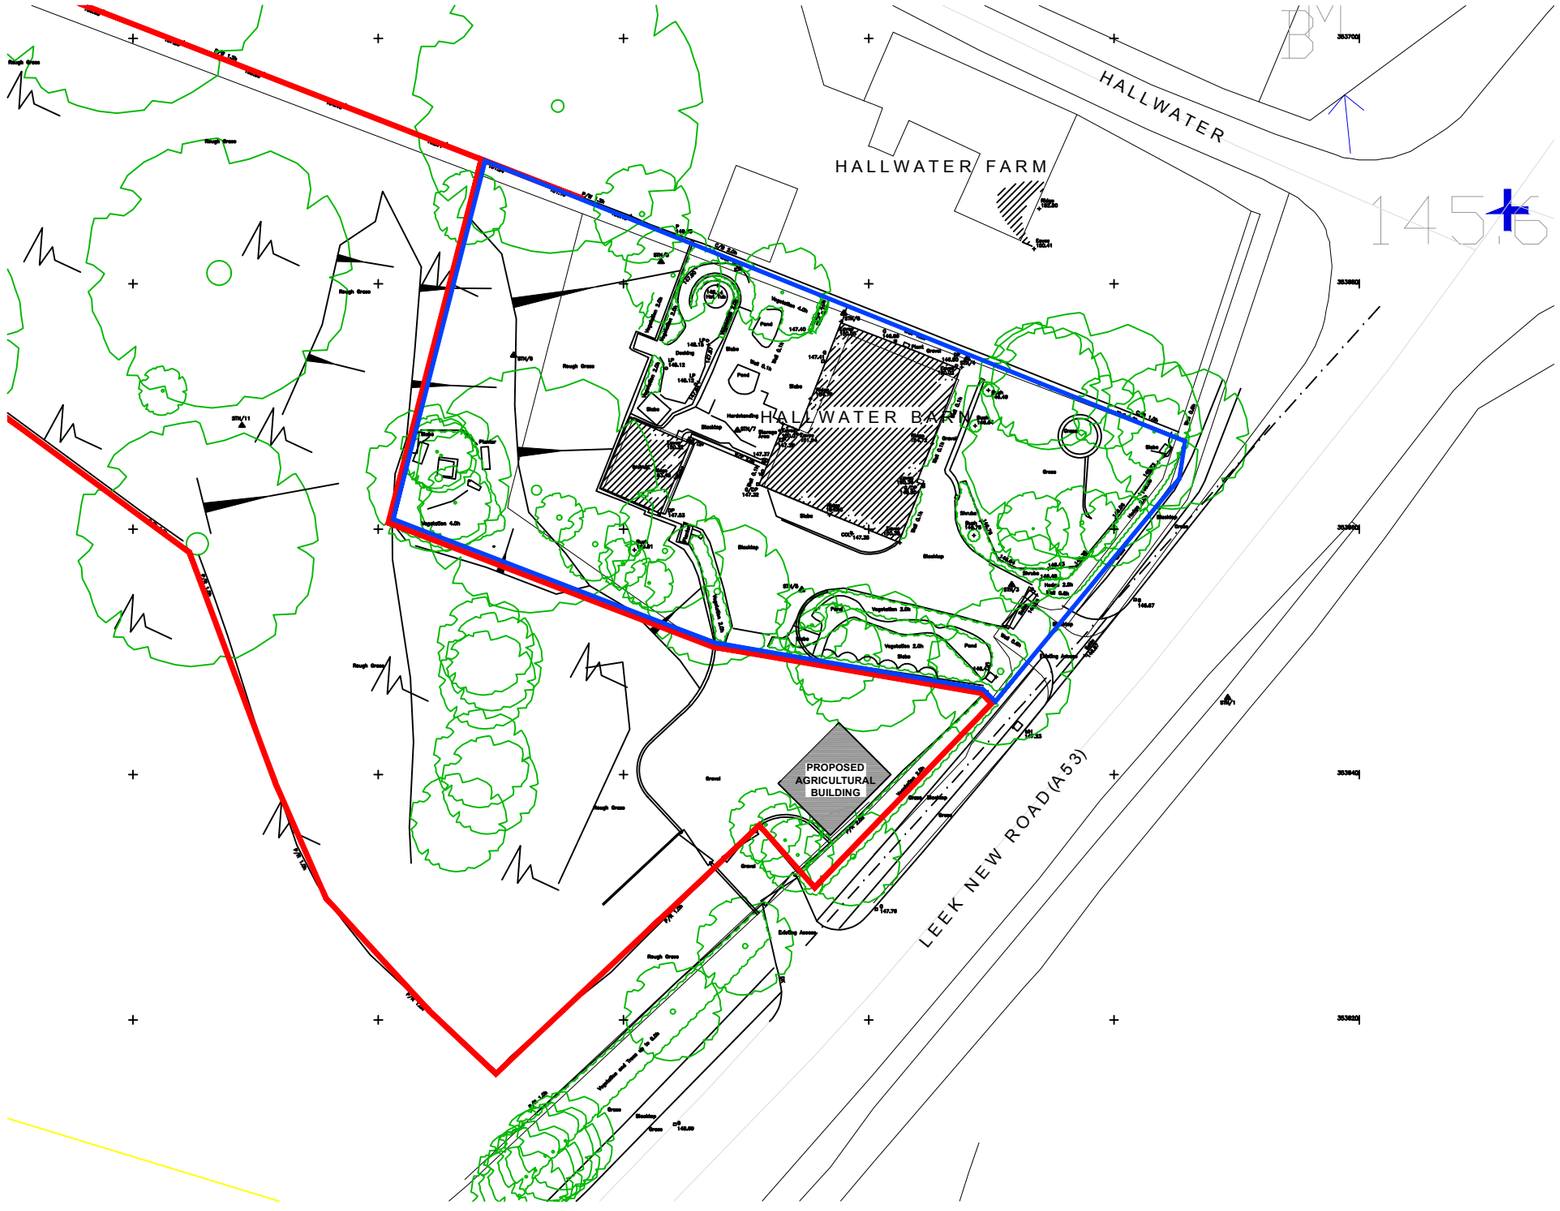

Proposed Location Plan @ 1:1250

N

Application Site

Land Also Under Ownership

FOREFRONT
DEVELOPMENT CONSULTING

9 Britannia Park, North Road, Stoke on Trent, ST6 2PZ
Office 01782 216912 WWW.FOREFRONTDC.UK

CLIENT

MR N. POWELL

PROJECT

Proposed agricultural outbuilding forming store to land at Hallwater Barn, Leek Road, Endon, Stoke-on-Trent, Staffordshire, ST9 9BE.

TITLE

Proposed Site Plan and Location Plan

SCALE	DRAWN
1:500 and 1:1250 @ A3	OJM
DRG NO.	DATE
17-104-13	10 / 04 / 17

REV.	DESCRIPTION	DATE

The contents of this drawing are the copyright of Forefront Development Consulting .