
A4

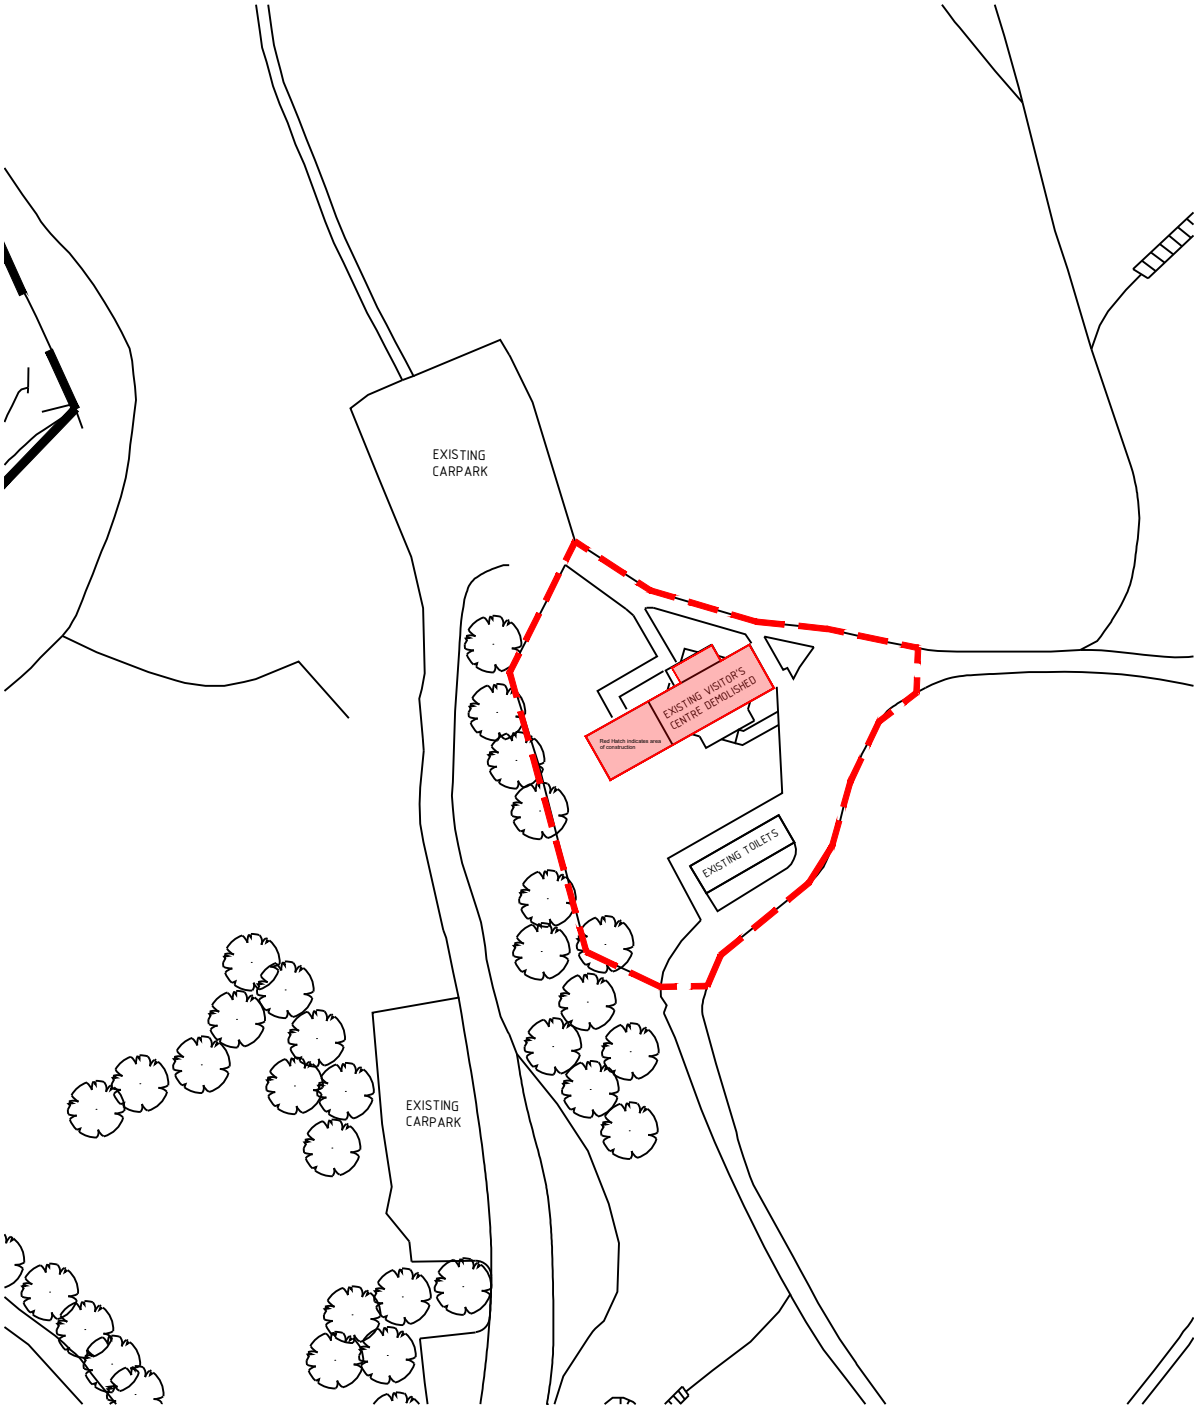

North

1:50 = 2.5m 1:100 = 5m 1:200 = 10m
1:500 = 25m 1:1250 = 62.5m 1:2500 = 125m

Client
STOKE ON TRENT CITY COUNCIL

Project
NEW VISITORS CENTRE

Location
PARK HALL PARK, HULME ROAD

Drawing Title
BLOCK PLAN

Pinnegar Hayward Design
The Flaghouse
16 Graham Street
Birmingham
B1 3JR
Tel 0121 236 7009
Email design@p-h-d.co.uk
Web www.p-h-d.co.uk

Scale	Date	Drawn	Checked	Job No.	Drawing No.	Revision	Stage
1:500	MAR 18	DB	OCH	2229	02		Planning