Copyright: of this drawing is vested in the Architect and it must not be copied or reproduced without consent. **Approval:** *This drawing is issued for Planning purposes only.*
Please note that paper prints of this drawing may not be an accurate reproduction of the given scale. Key dimensions are noted for reference. Unless marked as such drawing should not be used for Construction purposes. Detailed setting out drawings will need to be supplied for Tender and Construction purposes. Figured **dimensions only** are to be taken from this drawing.
All Dimensions and Levels are to be checked on site, prior to commencement. All contractors are to be responsible for taking and checking all dimensions relative to their work. Dimensions are in millimetres unless otherwise stated. bpArchitecture are to be advised of any variation between drawings and site conditions. This drawings is to be read in conjunction with all other consultant's drawings, specifications and schedules.....IF IN DOUBT ASK.

Rev.	Drawn	Comments	Date



West
1 : 50



East
1 : 50

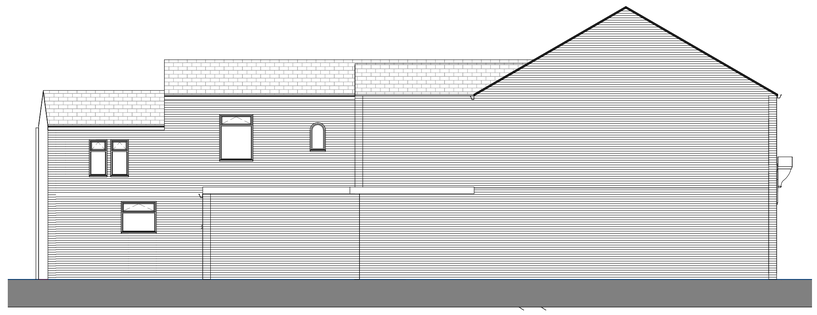

North
1 : 100

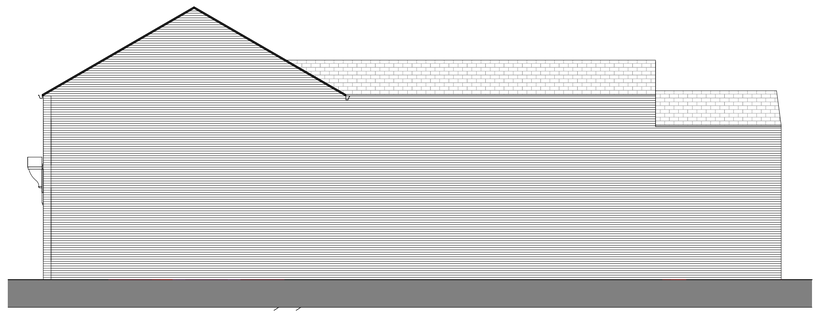

South
1 : 100

GRAPHIC SCALE: 1:50

GRAPHIC SCALE: 1:100

Approval: This drawing has been prepared solely for the purposes of obtaining either Planning Consent or Building Regulation Approval.
Unless marked as such drawings should not be used for Construction purposes; it may be necessary to augment/amend the drawing for this purpose.

bp Architecture
01782 515 555
Enquiries@bpArchitecture.co.uk
: www.bparchitecture.co.uk
93 High Street Biddulph Staffs ST8 6AB
Architects : Conservation : Interior Architecture : Landscape

Client
Legat Owen On behalf of MNB Properties

Project
97&99 High Street, Biddulph, ST8 6AB

Title **Existing Elevations**

Status **RIBA Stage 3: Planning**

Date **January 2018**
Scale @A1 **As indicated**
Drawn **DD**
Checked **BSP**

Project No 17-103
Drawing No. AS(0)04
Rev

27/03/2018 15:38:00
A1 File Ref: BPA1

A1