Revisions

.	.	.

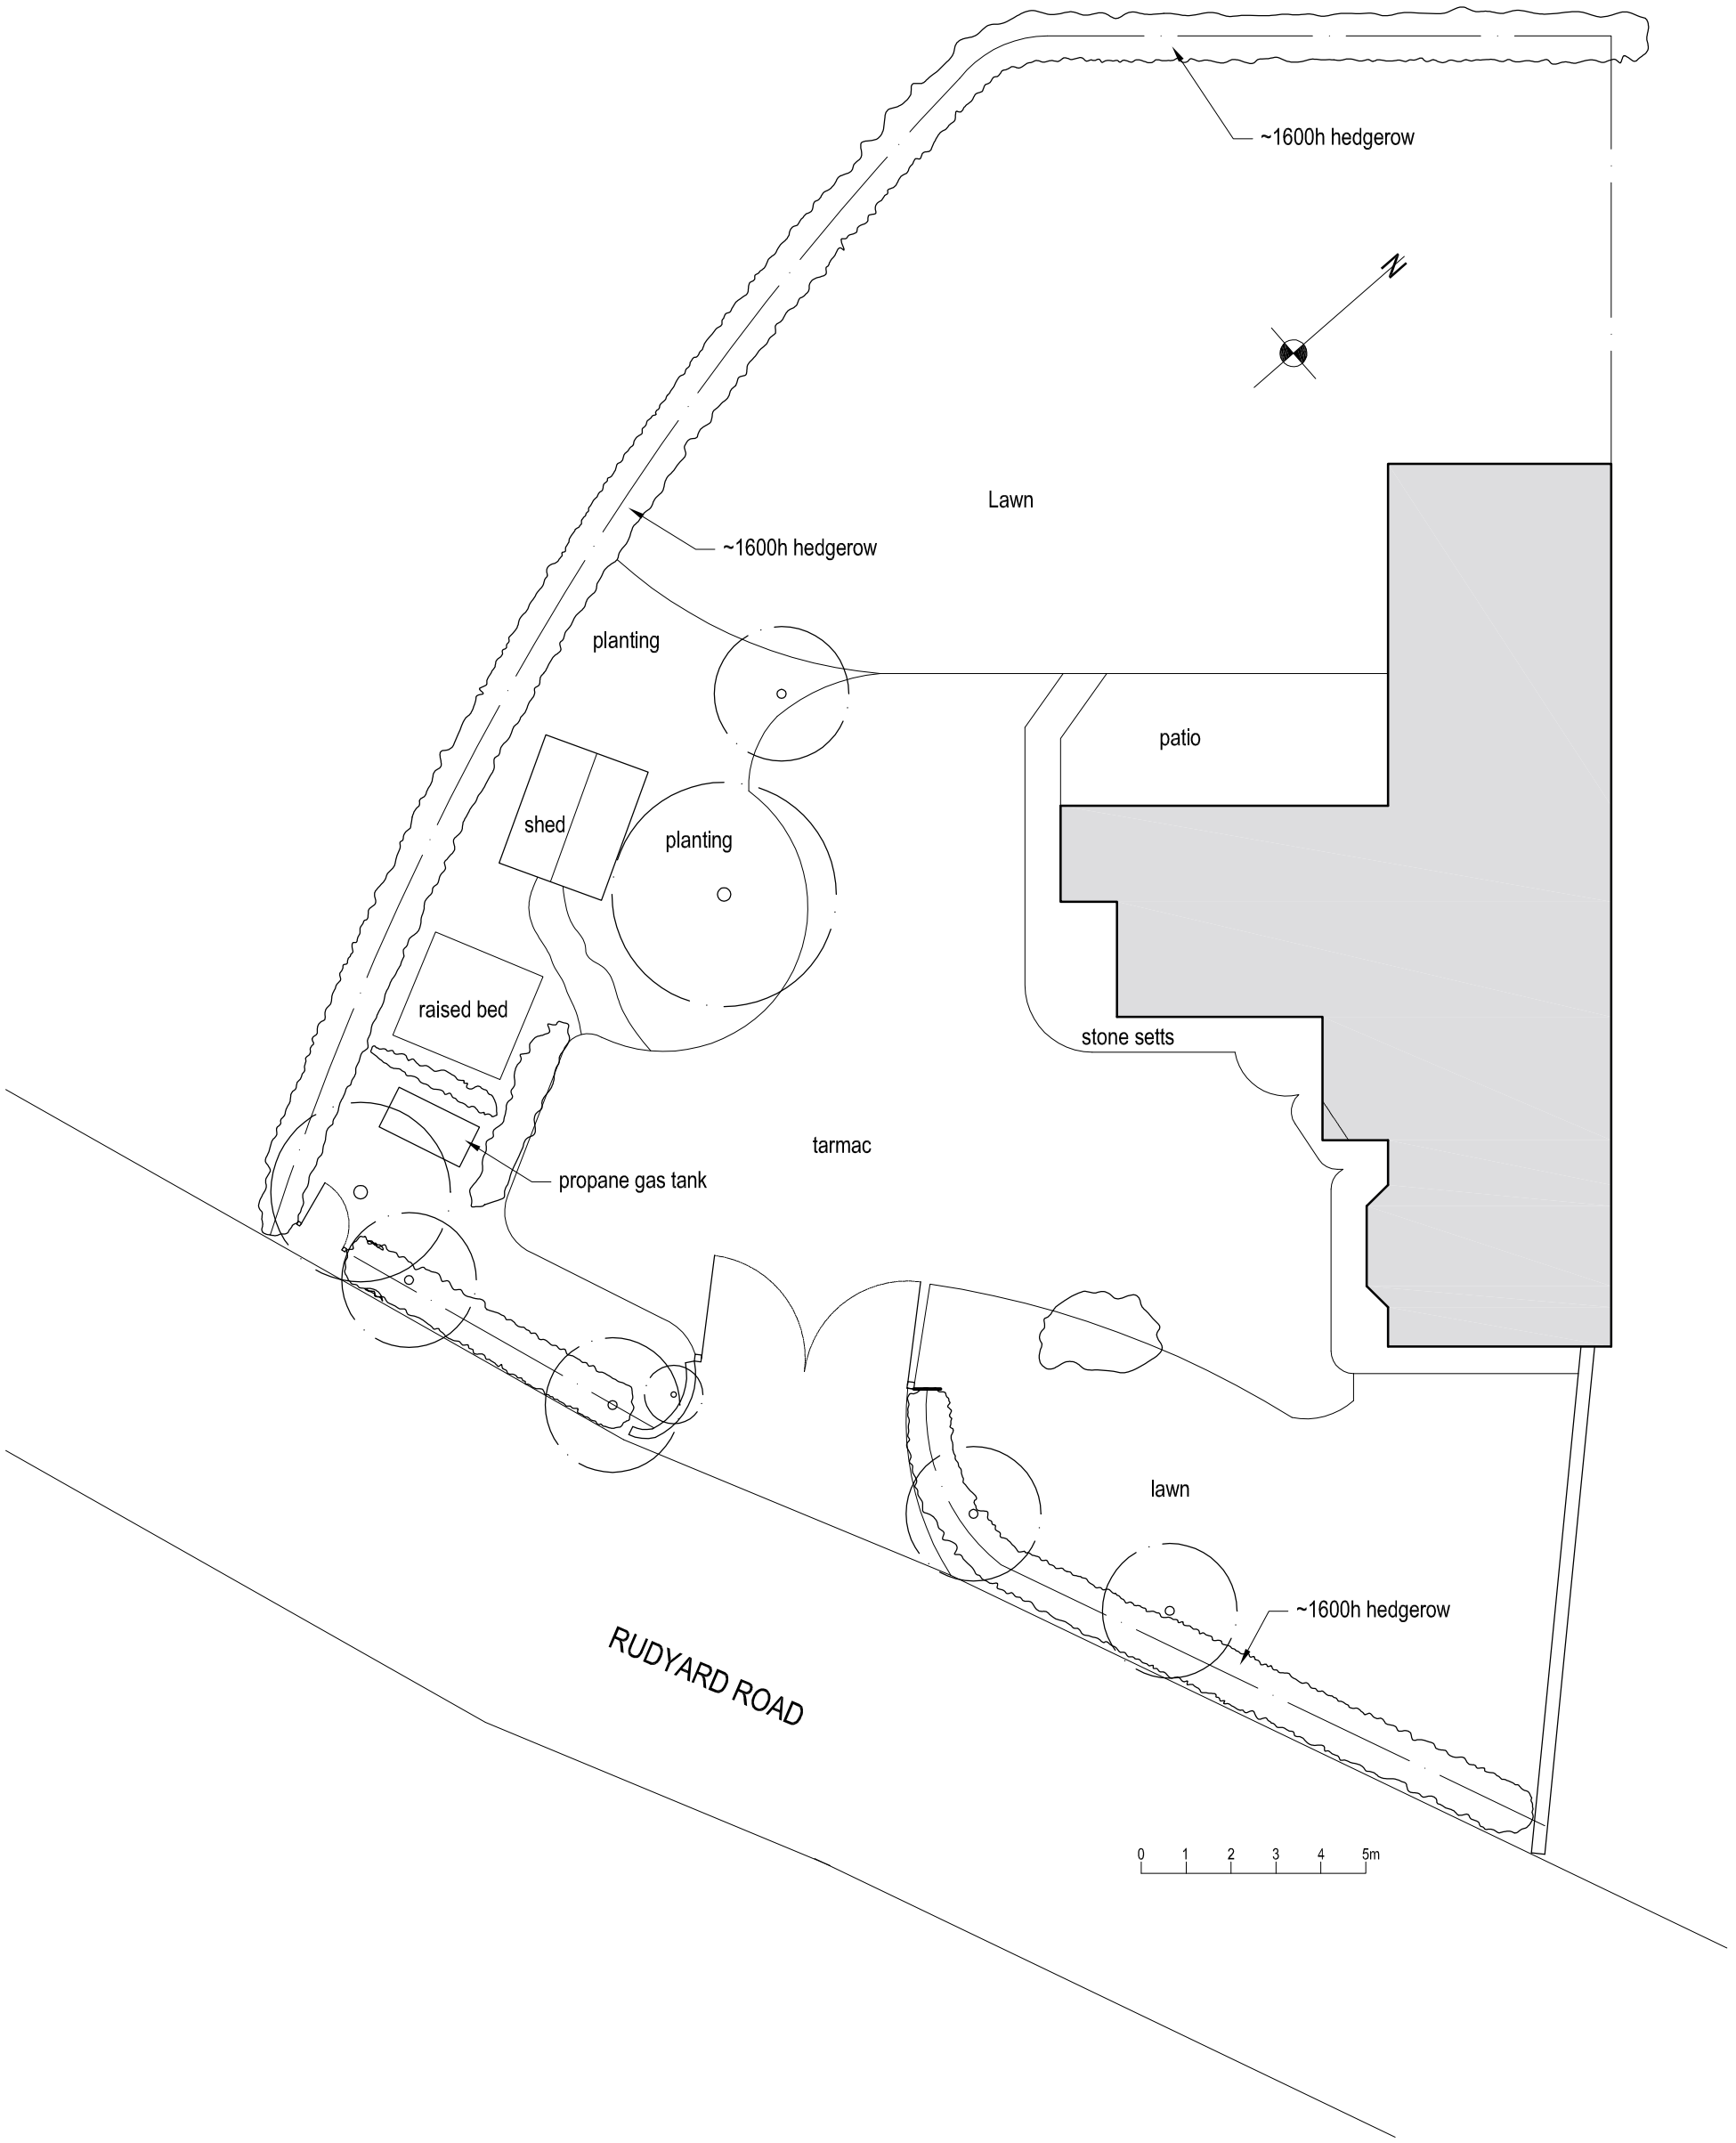

job	69 Rudyard Road, Biddulph Moor Detached Garage			
title	Site Block Plan as Existing			
date 15.03.18	scale 1/150 @ A3	drawn by ..	dwg. no. 69RR-01	rev. .

Ian Ankers architecture
Building and Design Consultants
Ryecroft Farm, Rushton Spencer, Macclesfield, SK11 0RP
t 01260 546944
e ross@ianankers.co.uk
w www.ianankers.co.uk