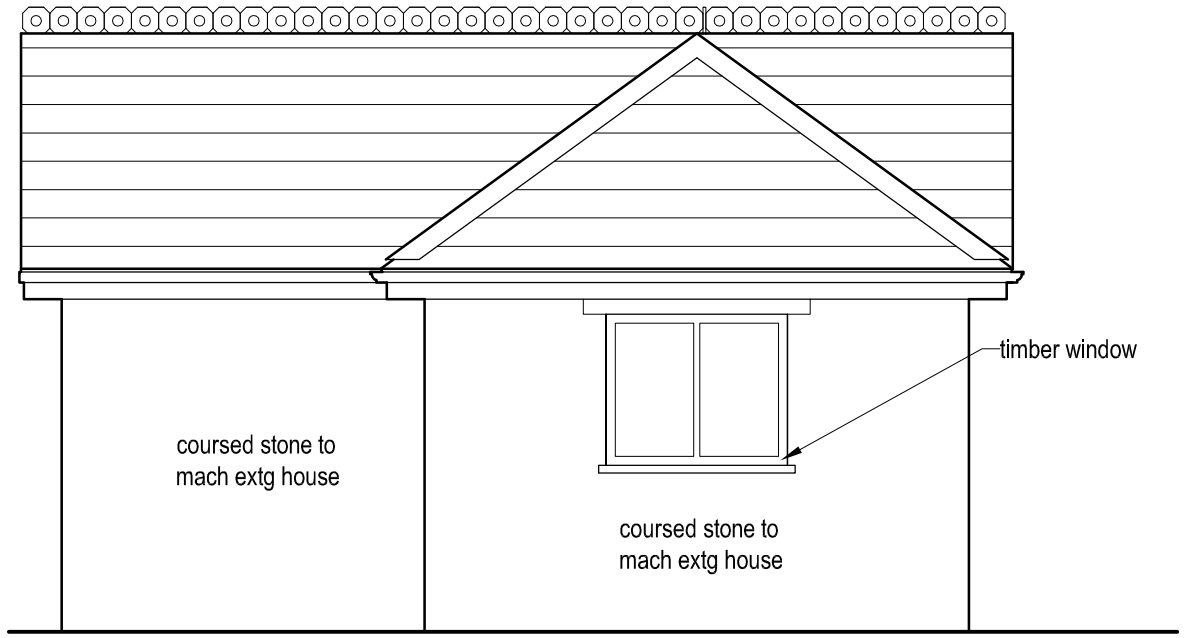

NORTH ELEVATION

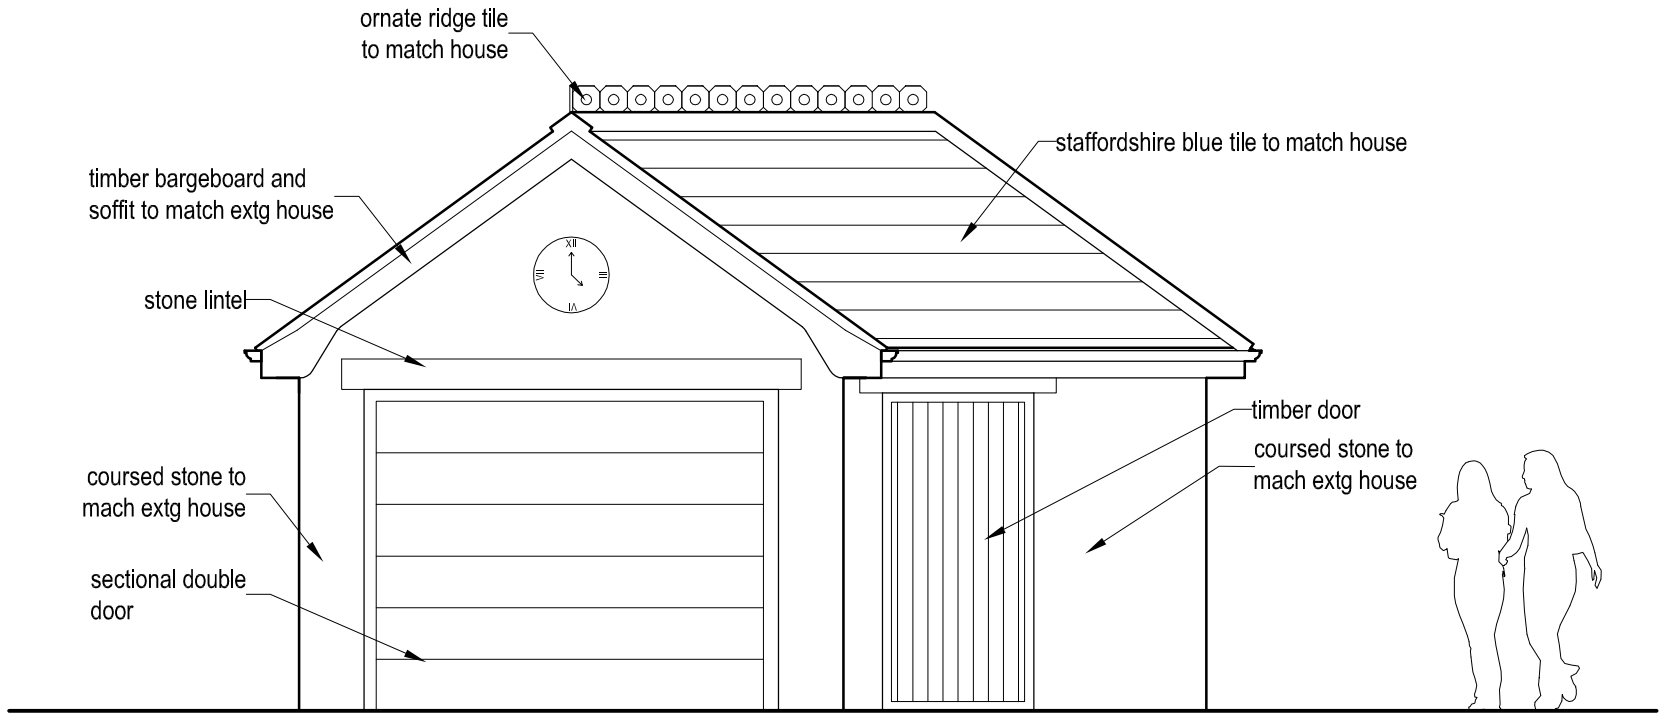

EAST ELEVATION

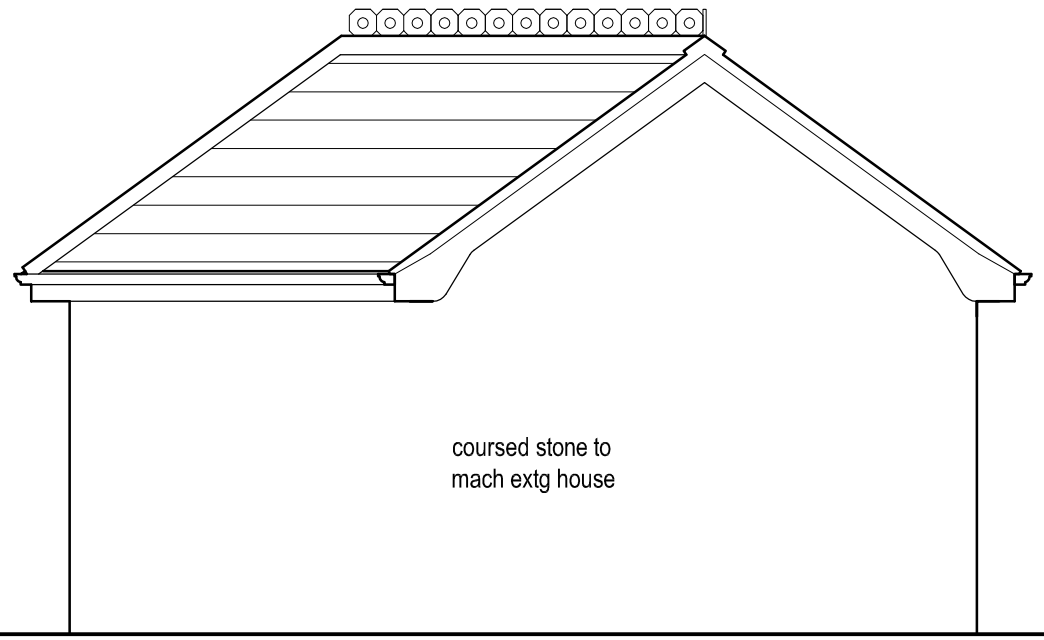

WEST ELEVATION

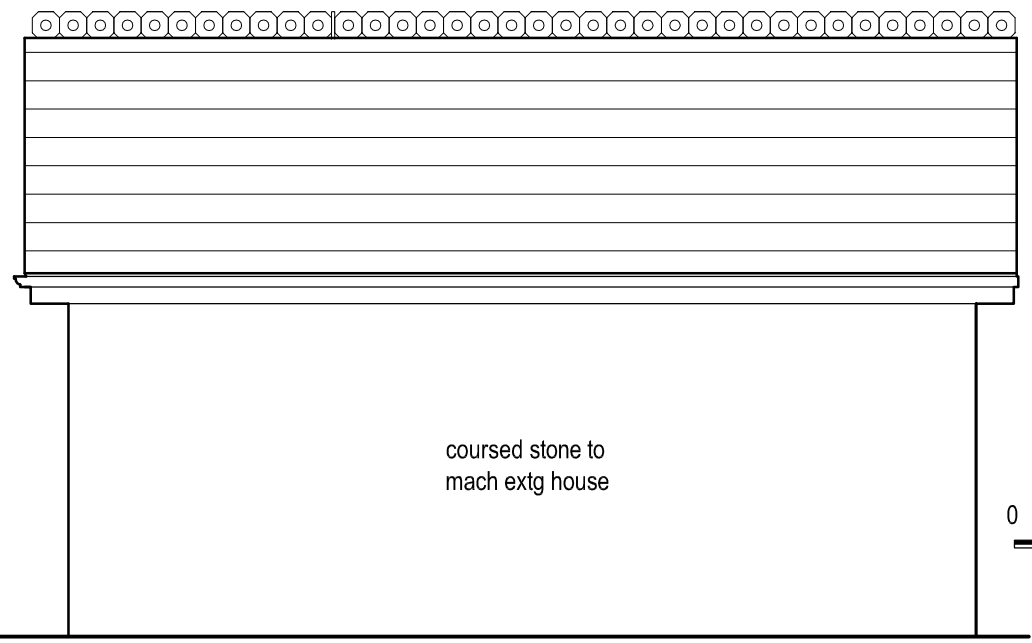

SOUTH ELEVATION

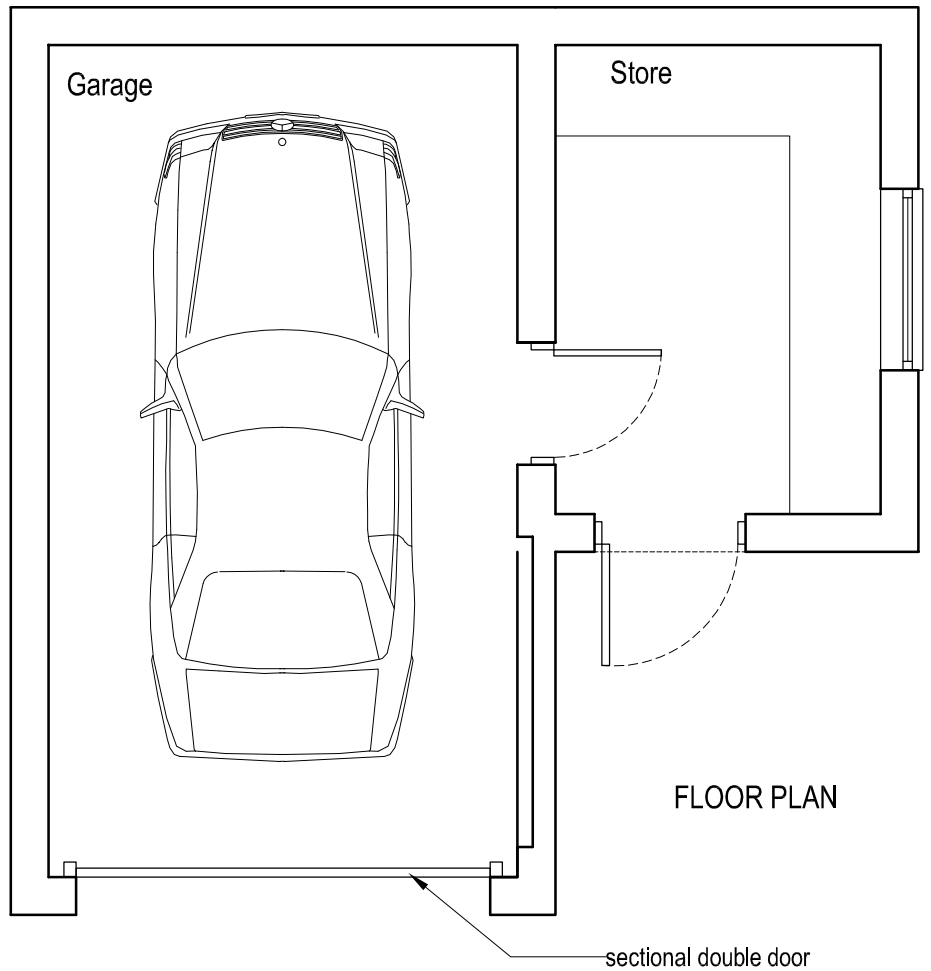

FLOOR PLAN

0 1 2 3m

Revisions

. . .

job	69 Rudyard Road, Biddulph Moor Detached Garage			
title	Plan and Elevations as Proposed			
date 20.03.18	scale 1/50 @ A3	drawn by RA	dwg. no. 69RR-09	rev. .

Ian Ankers architecture
Building and Design Consultants
Ryecroft Farm, Rushton Spencer, Macclesfield, SK11 0RP
t 01260 546944
e ross@ianankers.co.uk
w www.iananders.co.uk