


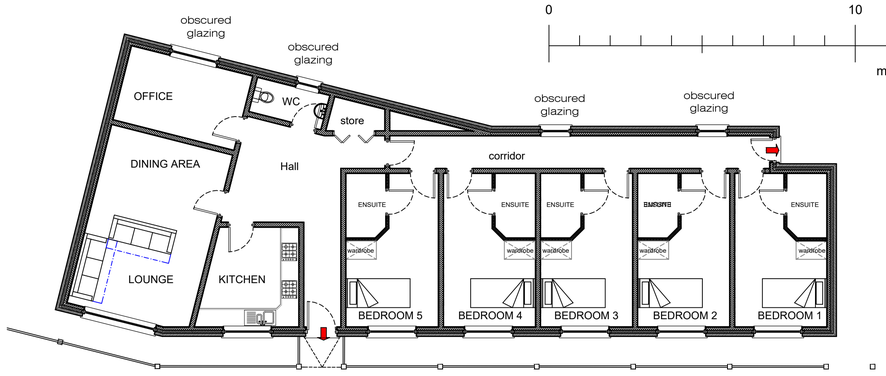


Proposed Ground Floor Plan 1:100

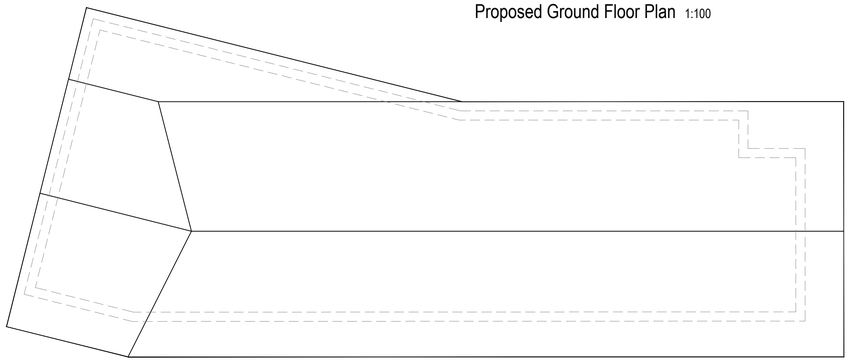


Proposed Roof Plan 1:100

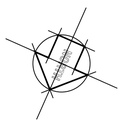

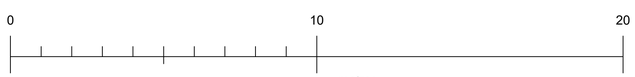





Existing Roof Plan 1:100

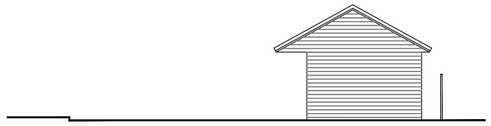


Existing Side Elevation 1:100

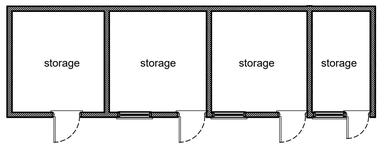


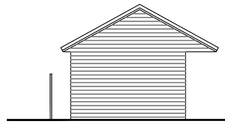


Existing Side Elevation 1:100

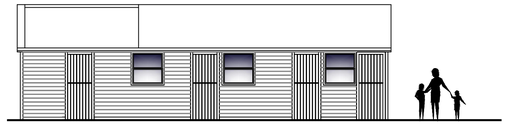


Existing Front Elevation 1:100

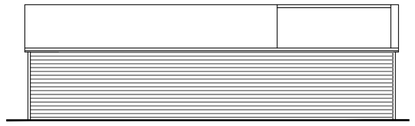


Existing Rear Elevation 1:100

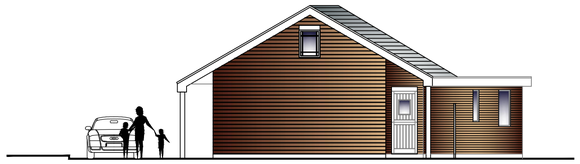


Proposed Side Elevation 1:100

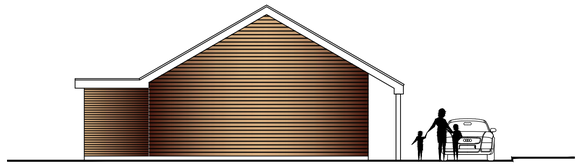


Proposed Side Elevation 1:100

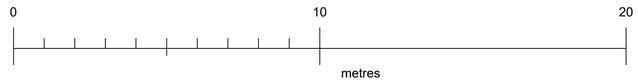

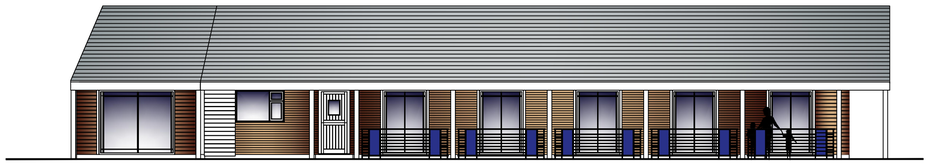

Proposed Front Elevation 1:100

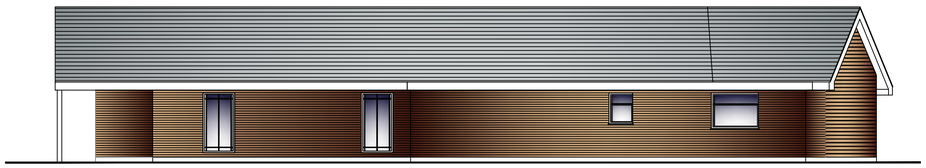

Proposed Rear Elevation 1:100

date	rev.	revision/author/checker
12:04:2018	A	Revised plot size A3 to A1

purpose of issue
PLANNING APPLICATION

project
ROUGHCOTE HALL FARM
ROUGHCOTE LANE - CAVERSWALL
STAFFORDSHIRE MOORLANDS ST11 9ET

drawing
EXISTING/PROPOSED GROUND FLOOR PLANS
EXISTING/PROPOSED ELEVATIONS

drawing no.	rev.
15-2017-02_PL	A
drawn: MdM	checked:
scale: AS SHOWN @A1	date: JAN 2018

HILLMOUNT HOUSE
1046 STRATFORD ROAD, HALL GREEN, BIRMINGHAM, B28 8BJ
T: 0121 608 6985 M: 07897 202 463
E: daud@mdmarchi.design W: www.mdmarchi.design