
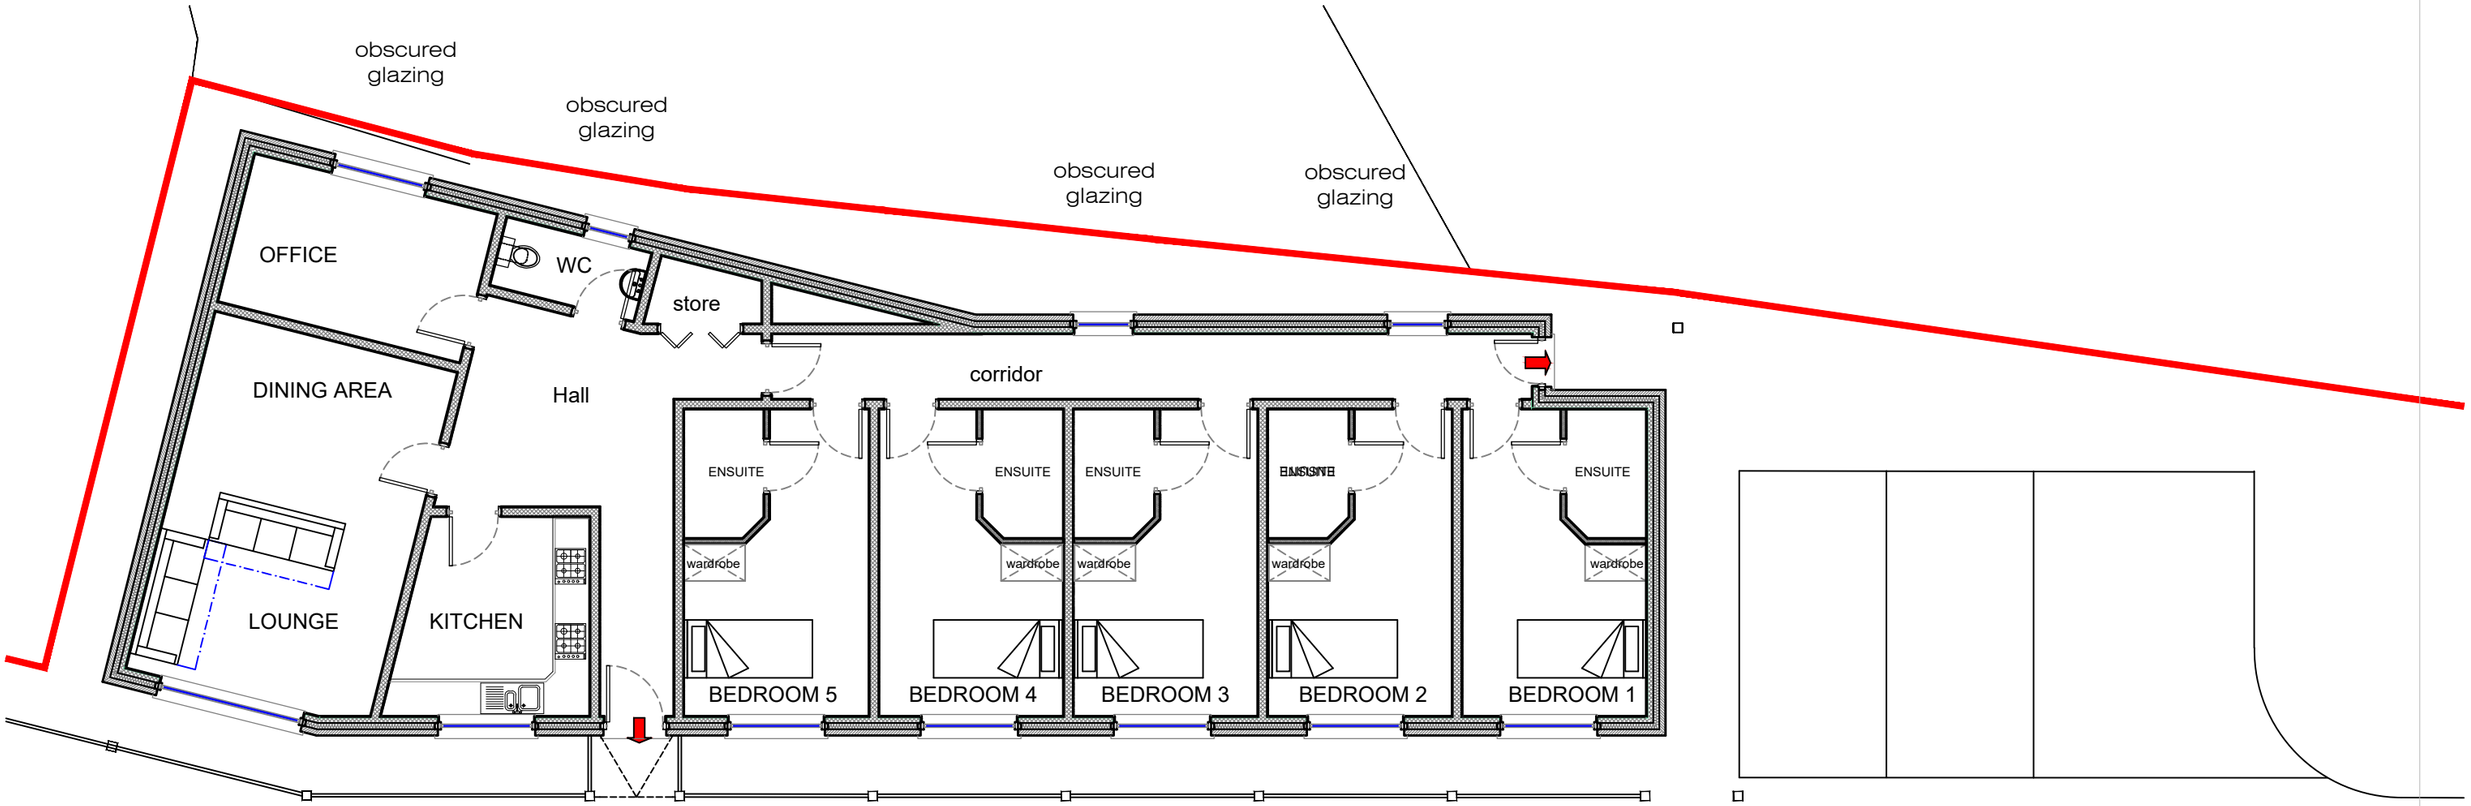



Proposed Ground Floor Plan 1:100

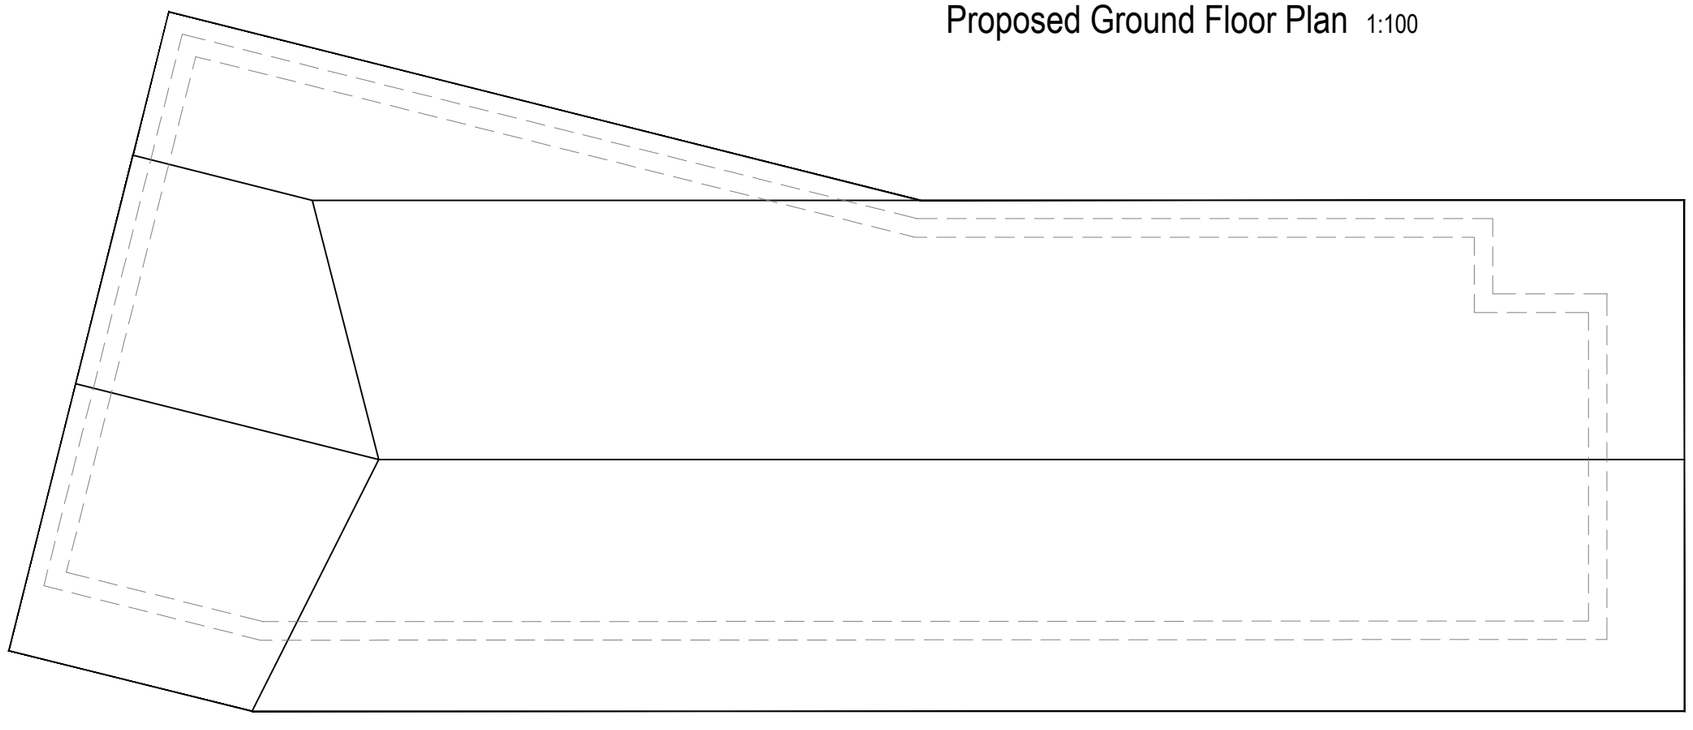

Proposed Roof Plan 1:100


HILLMOUNT HOUSE
1046 STRATFORD ROAD, HALL GREEN, BIRMINGHAM B28 8BJ
TEL: 07897 202 463 / 0121 608 6985
E: daud@mdmarchi.design W:www.mdmarchi.design


| date | rev. | revision/author/checker |
|---|---|---|
| | | |

purpose of issue
**PLANNING PERMISSION**

project
**ROUGHCOTE HALL FARM**
**ROUGHCOTE LANE - CAVERSWALL**
**STAFFORDSHIRE MOORLANDS ST11 9ET**

drawing
**PROPOSED GROUND PLAN**
**PROPOSED ROOF PLAN**

| drawing no. | rev. |
|---|---|
| **15-2017-03_PL** | |

| drawn | **MdM** | checked | |
|---|---|---|---|
| scale | **1:100** | date | **JAN 2018** |