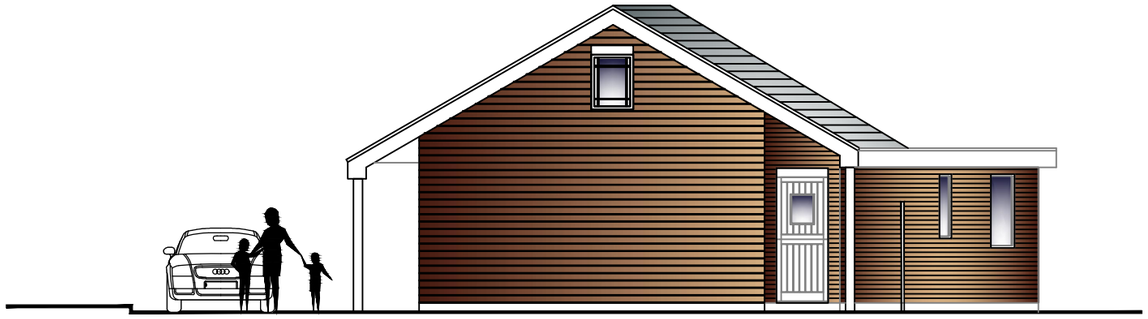

Proposed Side Elevation 1:100

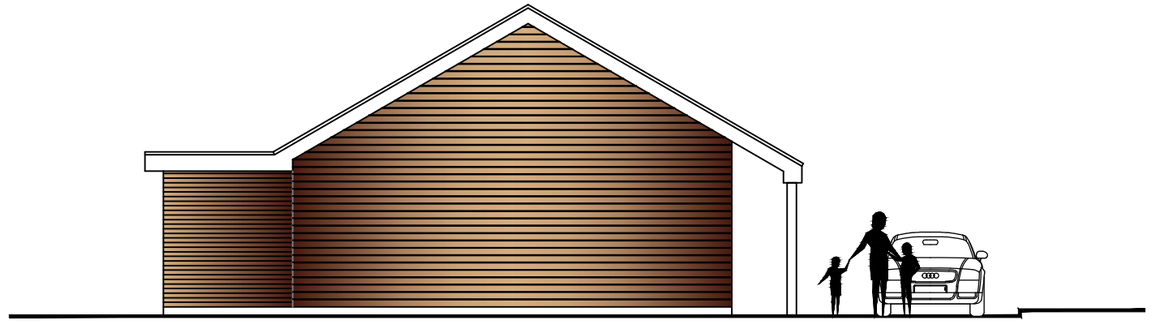

Proposed Side Elevation 1:100

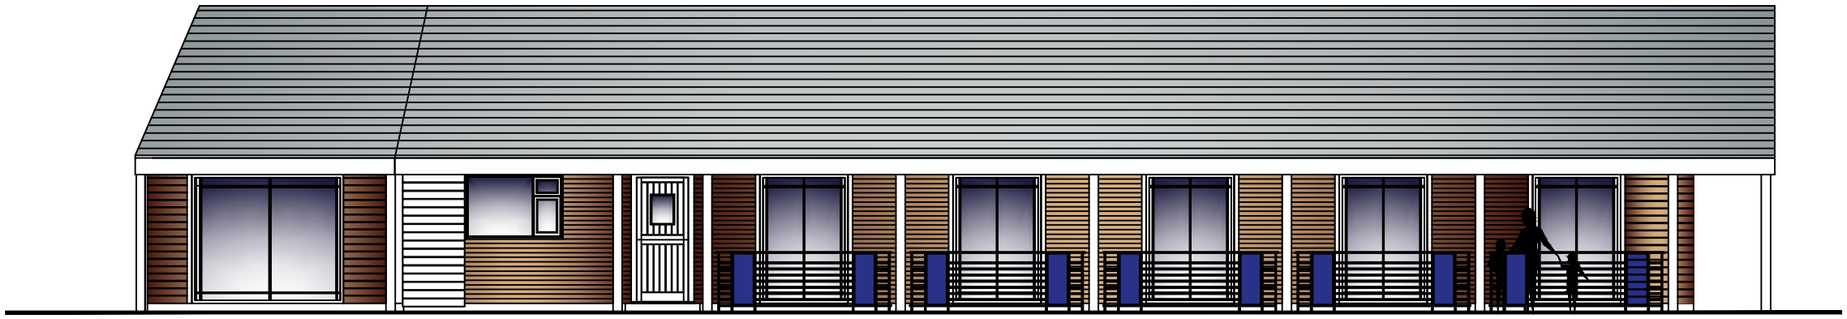

Proposed Front Elevation 1:100



Proposed Rear Elevation 1:100

MdM. Architectural design ... we make your ideas work

date	rev.	revision/author/checker

purpose of issue

PLANNING PERMISSION

project

ROUGHCOTE HALL FARM
ROUGHCOTE LANE - CAVERSWALL
STAFFORDSHIRE MOORLANDS ST11 9ET

drawing

PROPOSED ELEVATIONS

drawing no.	rev.
15-2017-04_PL	
drawn **MdM**	checked
scale **1:100**	date **JAN 2018**

HILLMOUNT HOUSE
1046 STRATFORD ROAD, HALL GREEN, BIRMINGHAM B28 8BJ
TEL: 07897 202 463 / 0121 608 6985
E: doug@mdmarchi.design W:www.mdmarchi.design