GROUND FLOOR PLAN - EXISTING

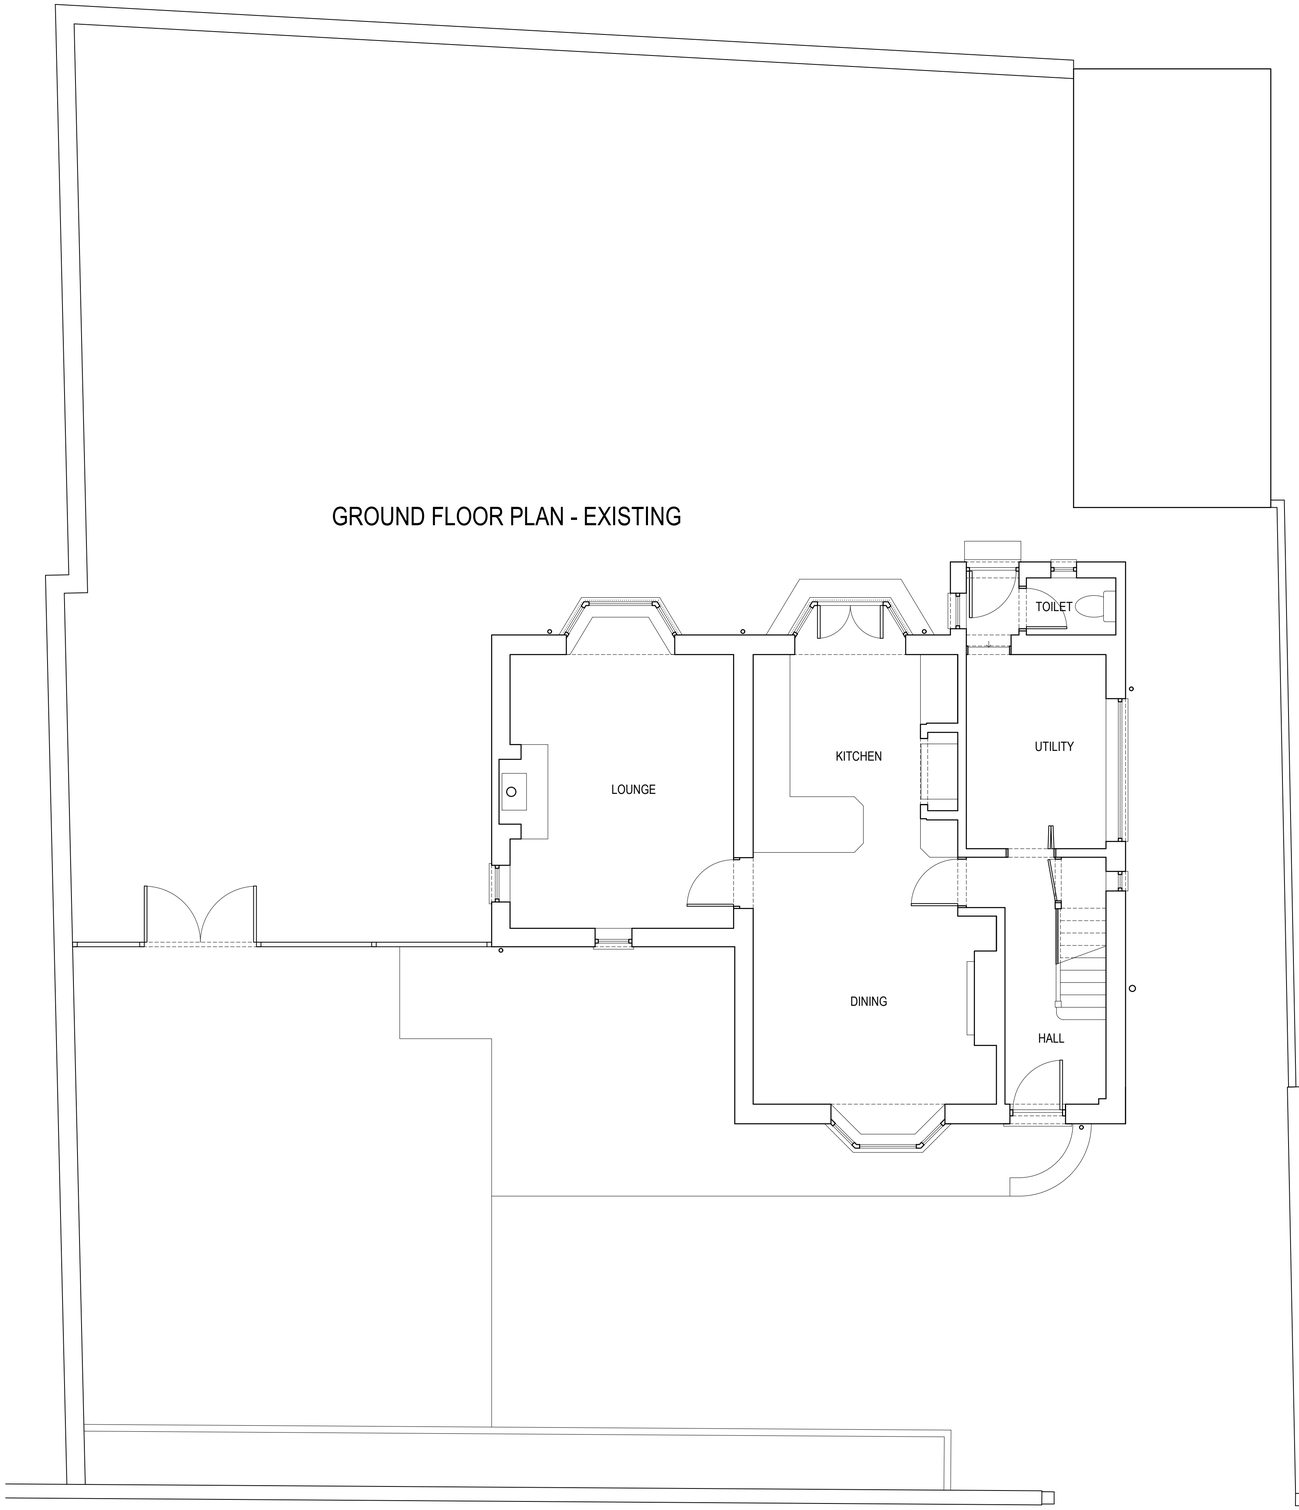

ROOF PLAN - EXISTING

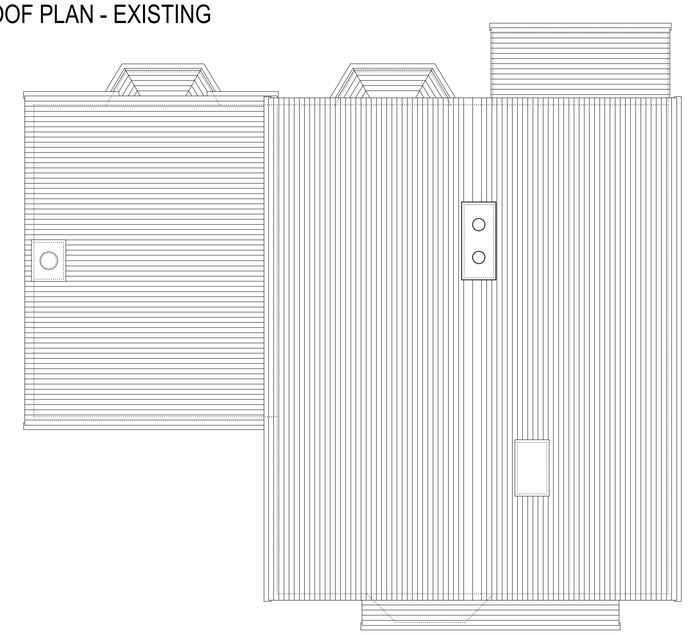

FIRST FLOOR PLAN - EXISTING

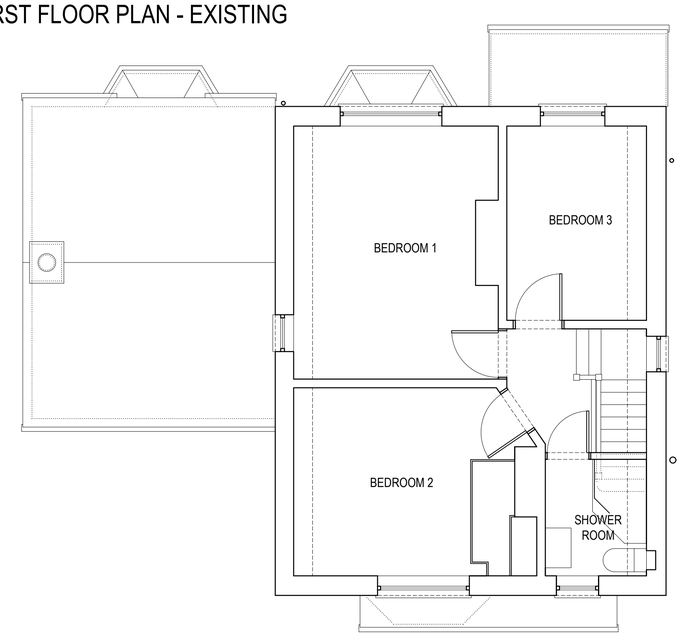

SCALE
0 1m 5m

©COPYRIGHT DAVID BAILEY ARCHITECT LTD

NOTES:
THE BUILDER / CONTRACTOR MUST CHECK DIMENSIONS AND DETAILS ON SITE PRIOR TO ORDERING MATERIALS, FABRICATING ANY COMPONENTS, ETC. AND SHOULD NOT RELY ON SCALING OFF DRAWINGS.

REV.	DESCRIPTION	DATE	INT.

DAVID BAILEY ARCHITECT LTD
Gillow Fold Farm, 26 Mow Lane, Gillow Heath,
Biddulph, Staffordshire, ST8 6QQ
Tel: 01782 516355 E-mail: davidbailey.architect@btinternet.com

CLIENT: MR. P. STODDARD AND MS. S. O'NEILL,
BEECH COTTAGE, 36 LEEK ROAD,
CHEADLE, STAFFORDSHIRE, ST10 1JF

SCALE: 1:50 @A1
DATE: FEB 2018
DRAWN BY: DB

PROJECT: BEECH COTTAGE, 36 LEEK RD, CHEADLE - EXTENSION AND ALTERATIONS
TITLE: PLANS AND ELEVATIONS - EXISTING
JOB NUMBER: 00760
DRAWING NUMBER: 1