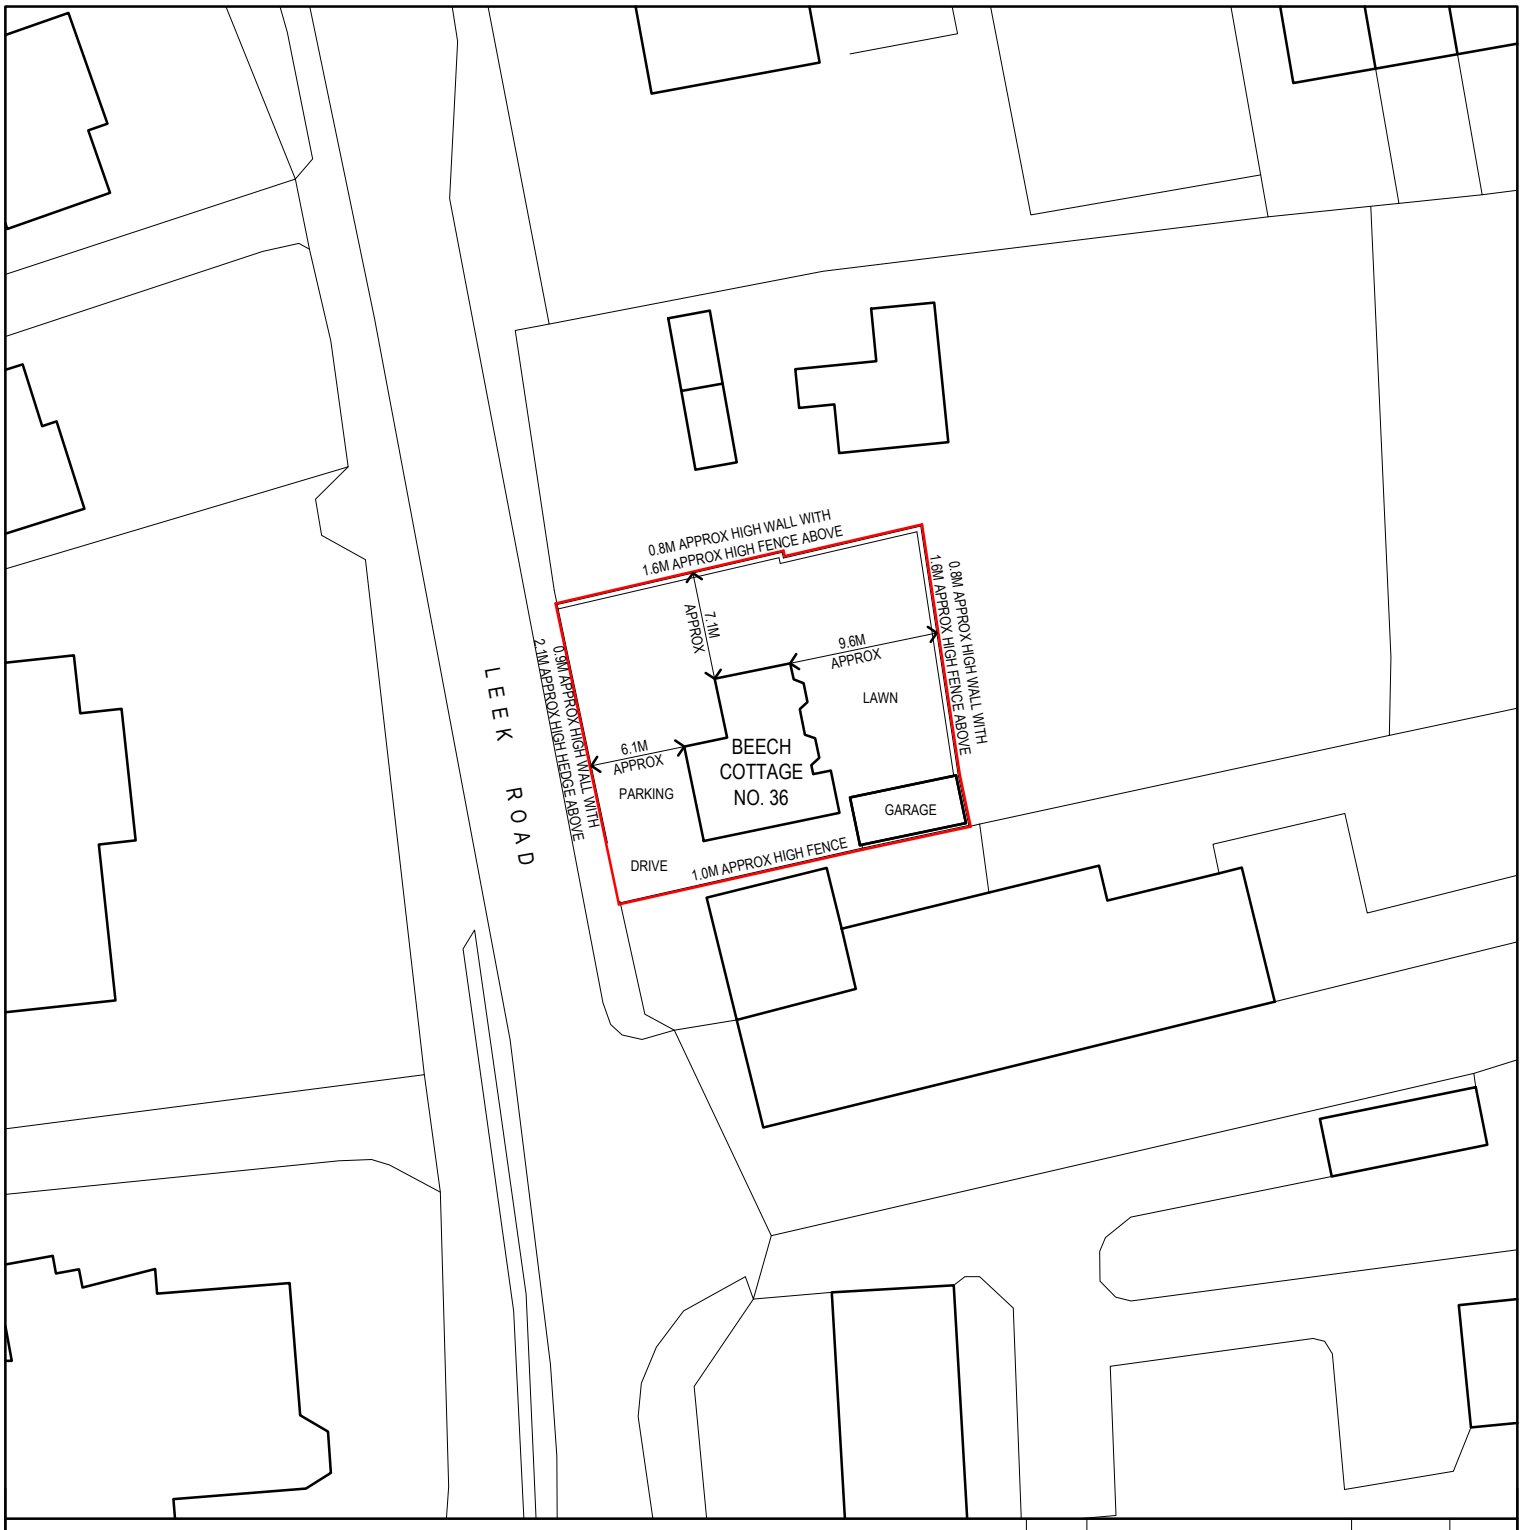

NOTES:

N

0 20M

REV.	DESCRIPTION	DATE	INT.

DAVID BAILEY ARCHITECT LIMITED
Gillow Fold Farm, 26 Mow Lane, Gillow Heath,
Biddulph, Staffordshire, ST8 6QQ
Tel: 01782 516355 Fax: 01782 516355
E-mail: davidbailey.architect@btinternet.com

SCALE: 1:500 @A4

PROJECT: BEECH COTTAGE - EXTENSION AND ALTERATIONS

CLIENT: MR. P. STODDARD AND MS. S. O'NEILL, BEECH COTTAGE, 36 LEEK ROAD, CHEADLE, STAFFORDSHIRE, ST10 1JF

DATE: MAR 2018

TITLE: SITE PLAN / BLOCK PLAN - EXISTING

DRAWN BY: DB

JOB NUMBER: 00760

DRAWING NUMBER: 3